F.A.S. RTE.	SECTION	COUNTY	TOTAL SHEETS	SHEET NO.
567	04-00022-04-FP	MASON	18	4
STA. 239+60		TO STA.251+62		
FED. ROAD DIST. NO.	ILLINOIS	FED. AID PROJECT		

CONTRACT NO. 93400

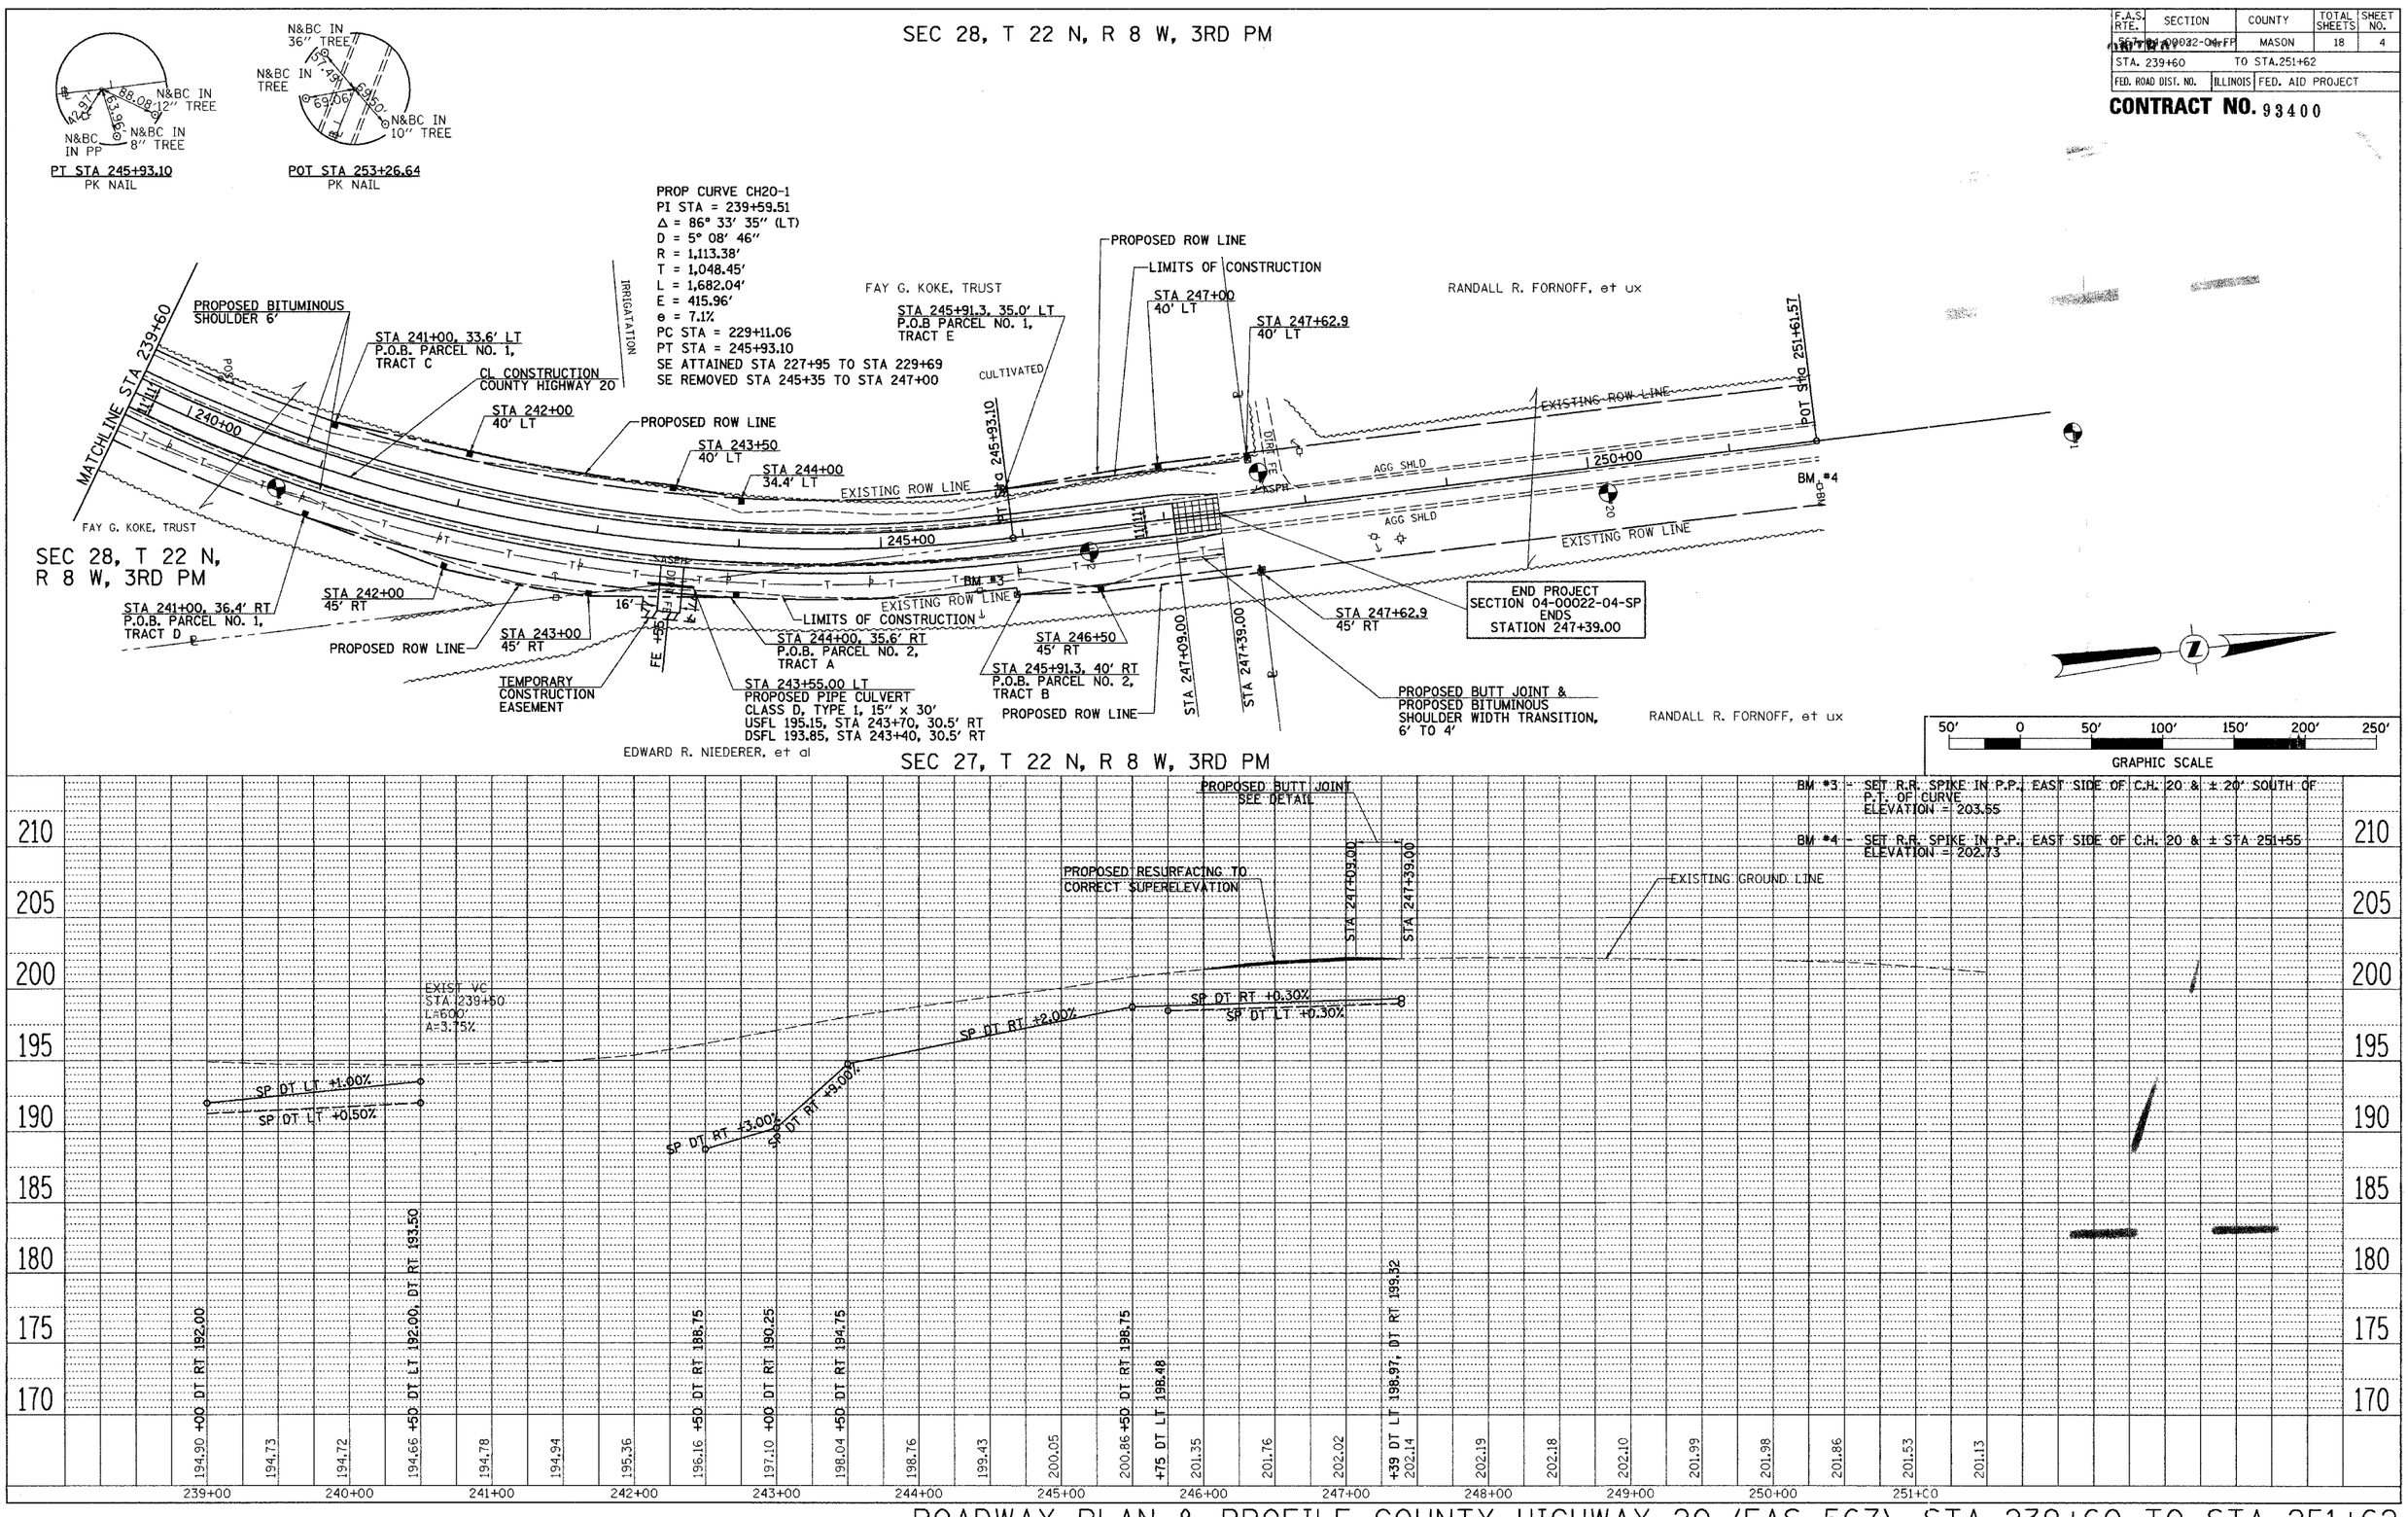

ROADWAY PLAN & PROFILE COUNTY HIGHWAY 20 (FAS 567), STA 239+60 TO STA 251+62