ROUTE	SECTION	COUNTY	TOTAL SHEETS	SHEET NO.
C.H. 23 FAS429	94-00087 -00-BR	HANCOCK	43	43
STA. 309+00		TO STA. 322+00		
FED. ROAD DIST. NO.	ILLINOIS	FED. AID PROJECT		

CONTRACT NO. : 93401

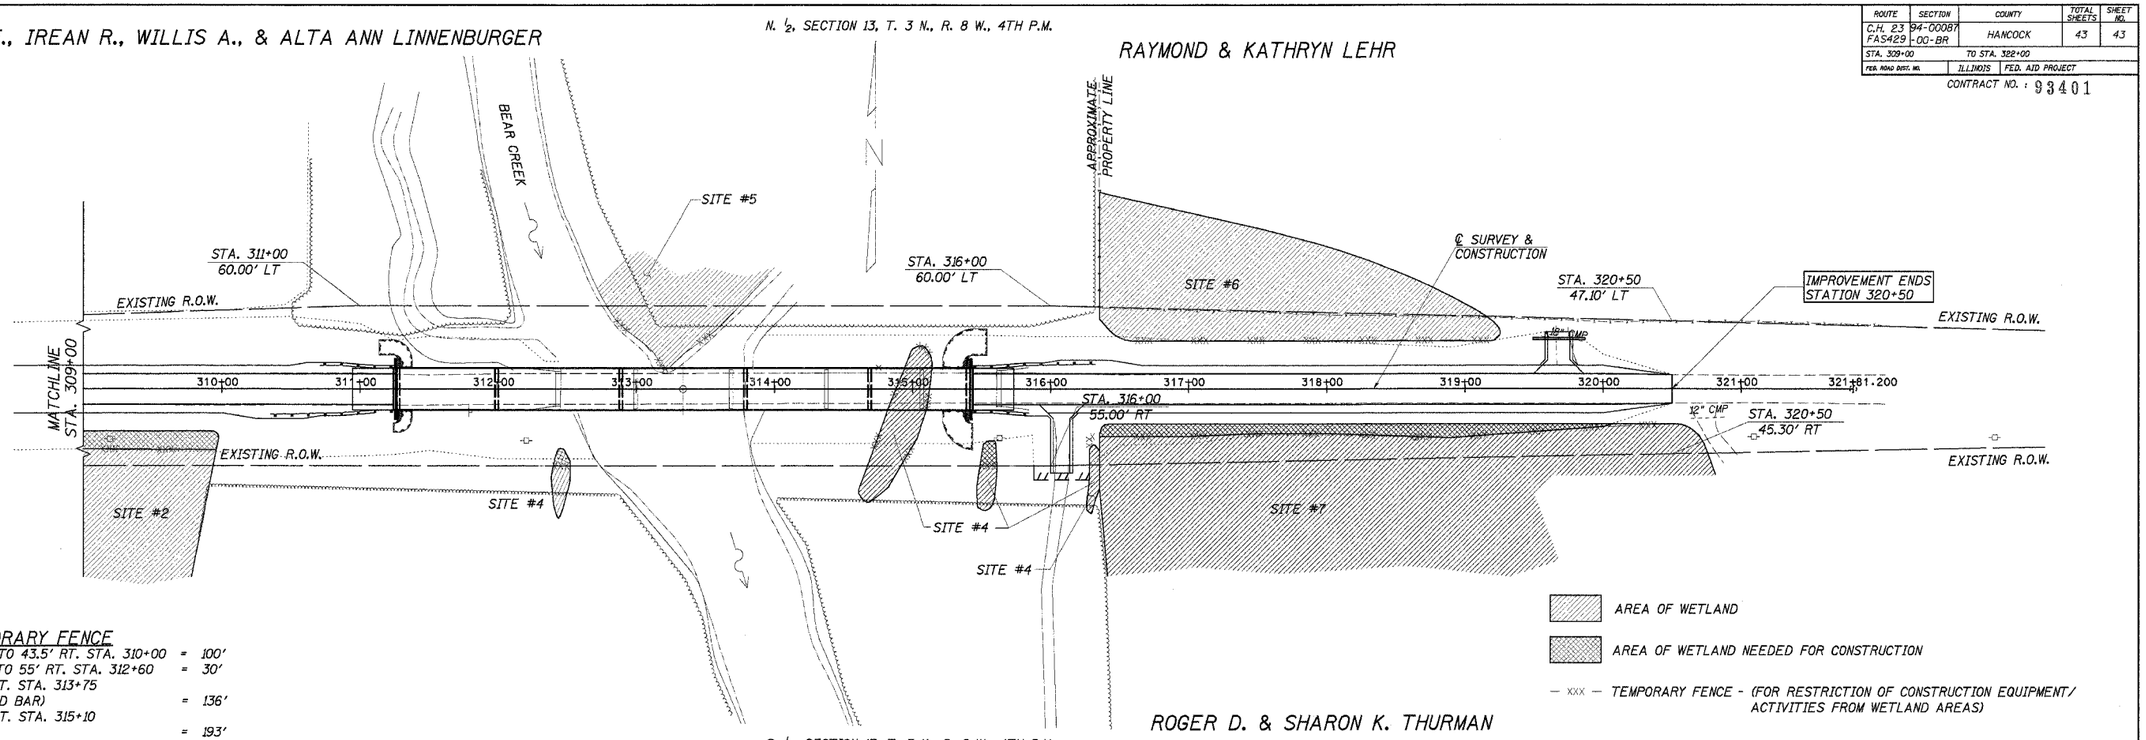

TEMPORARY FENCE

43' RT. STA. 309+00 TO 43.5' RT. STA. 310+00	=	100'
55' RT. STA. 312+30 TO 55' RT. STA. 312+60	=	30'
LT. STA. 312+78 TO LT. STA. 313+75 (AROUND NOSE OF SAND BAR)	=	136'
RT. STA. 314+60 TO LT. STA. 315+10 (AROUND WETLAND)	=	193'
55' RT. STA. 315+38 TO 55' RT. STA. 315+88	=	50'
55' RT. STA. 316+28 TO 34' RT. STA. 316+28	=	21'
34' RT. STA. 316+28 TO 34' RT. STA. 317+00	=	72'
34' RT. STA. 317+00 TO 32' RT. STA. 317+50	=	50'
32' RT. STA. 317+50 TO 32' RT. STA. 318+00	=	50'
32' RT. STA. 318+00 TO 35' RT. STA. 318+90	=	90'
35' RT. STA. 318+90 TO 27' RT. STA. 320+00	=	110'
27' RT. STA. 320+00 TO 25' RT. STA. 320+50	=	50'
35' LT. STA. 316+60 TO 35' LT. STA. 319+20	=	260'
SUBTOTAL	=	1,212 FOOT
SUBTOTAL FROM PAGE 42	=	964 FOOT
TOTAL	=	2,176 FOOT

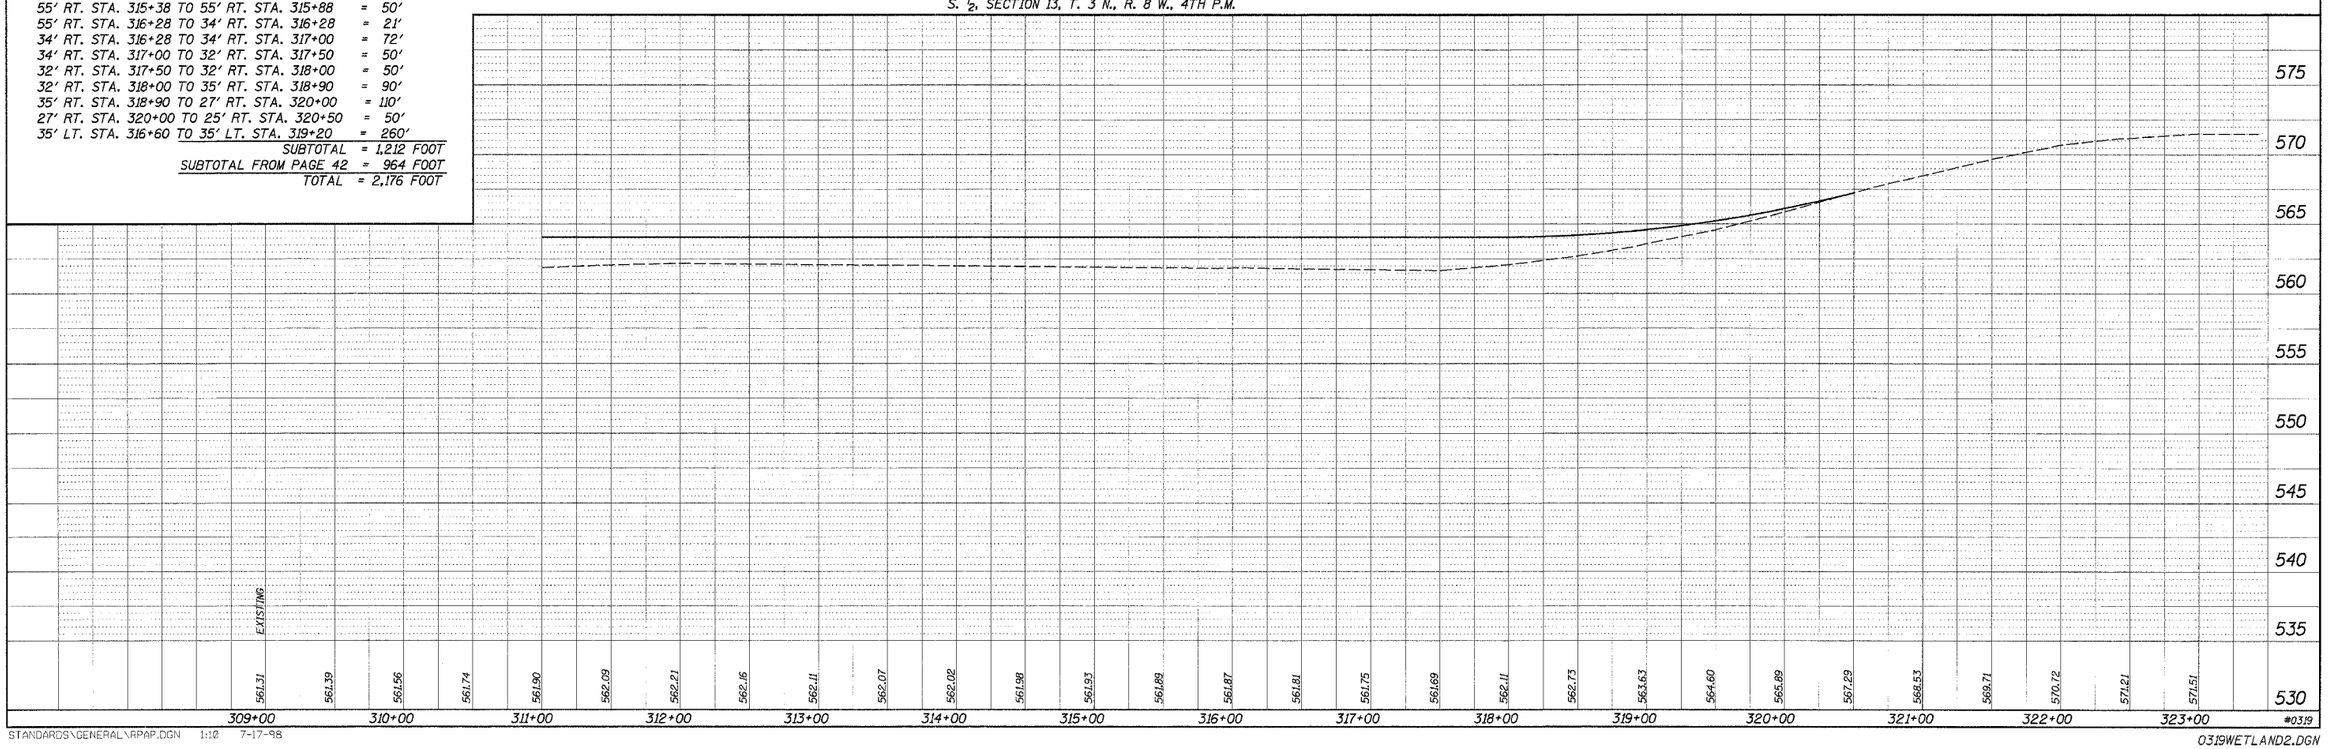

PLAN — SURVEYED / PLOTTED / ALIGNMENT CHECKED / NOTES CHECKED / CADD FILE NAME — NOTE BOOK NO. — BY — DATE

PROFILE — SURVEYED / PLOTTED / GRADES CHECKED / NOTES CHECKED / STRUCTURE NOTATIONS CHKD — NOTE BOOK NO. — BY — DATE

STANDARDS\GENERAL\RPAP.DGN 1:10 7-17-98

#03.19

0319WETLAND2.DGN