CONTRACT NO. 94656

F.A.P RTE.	SECTION	COUNTY	TOTAL SHEETS	SHEET NO.
781	108BR-1	CRAWFORD	38	29

STA. 543+50.00 TO STA. 543+75.00.

FED. ROAD DIST. NO. _ ILLINOIS FED. AID PROJECT

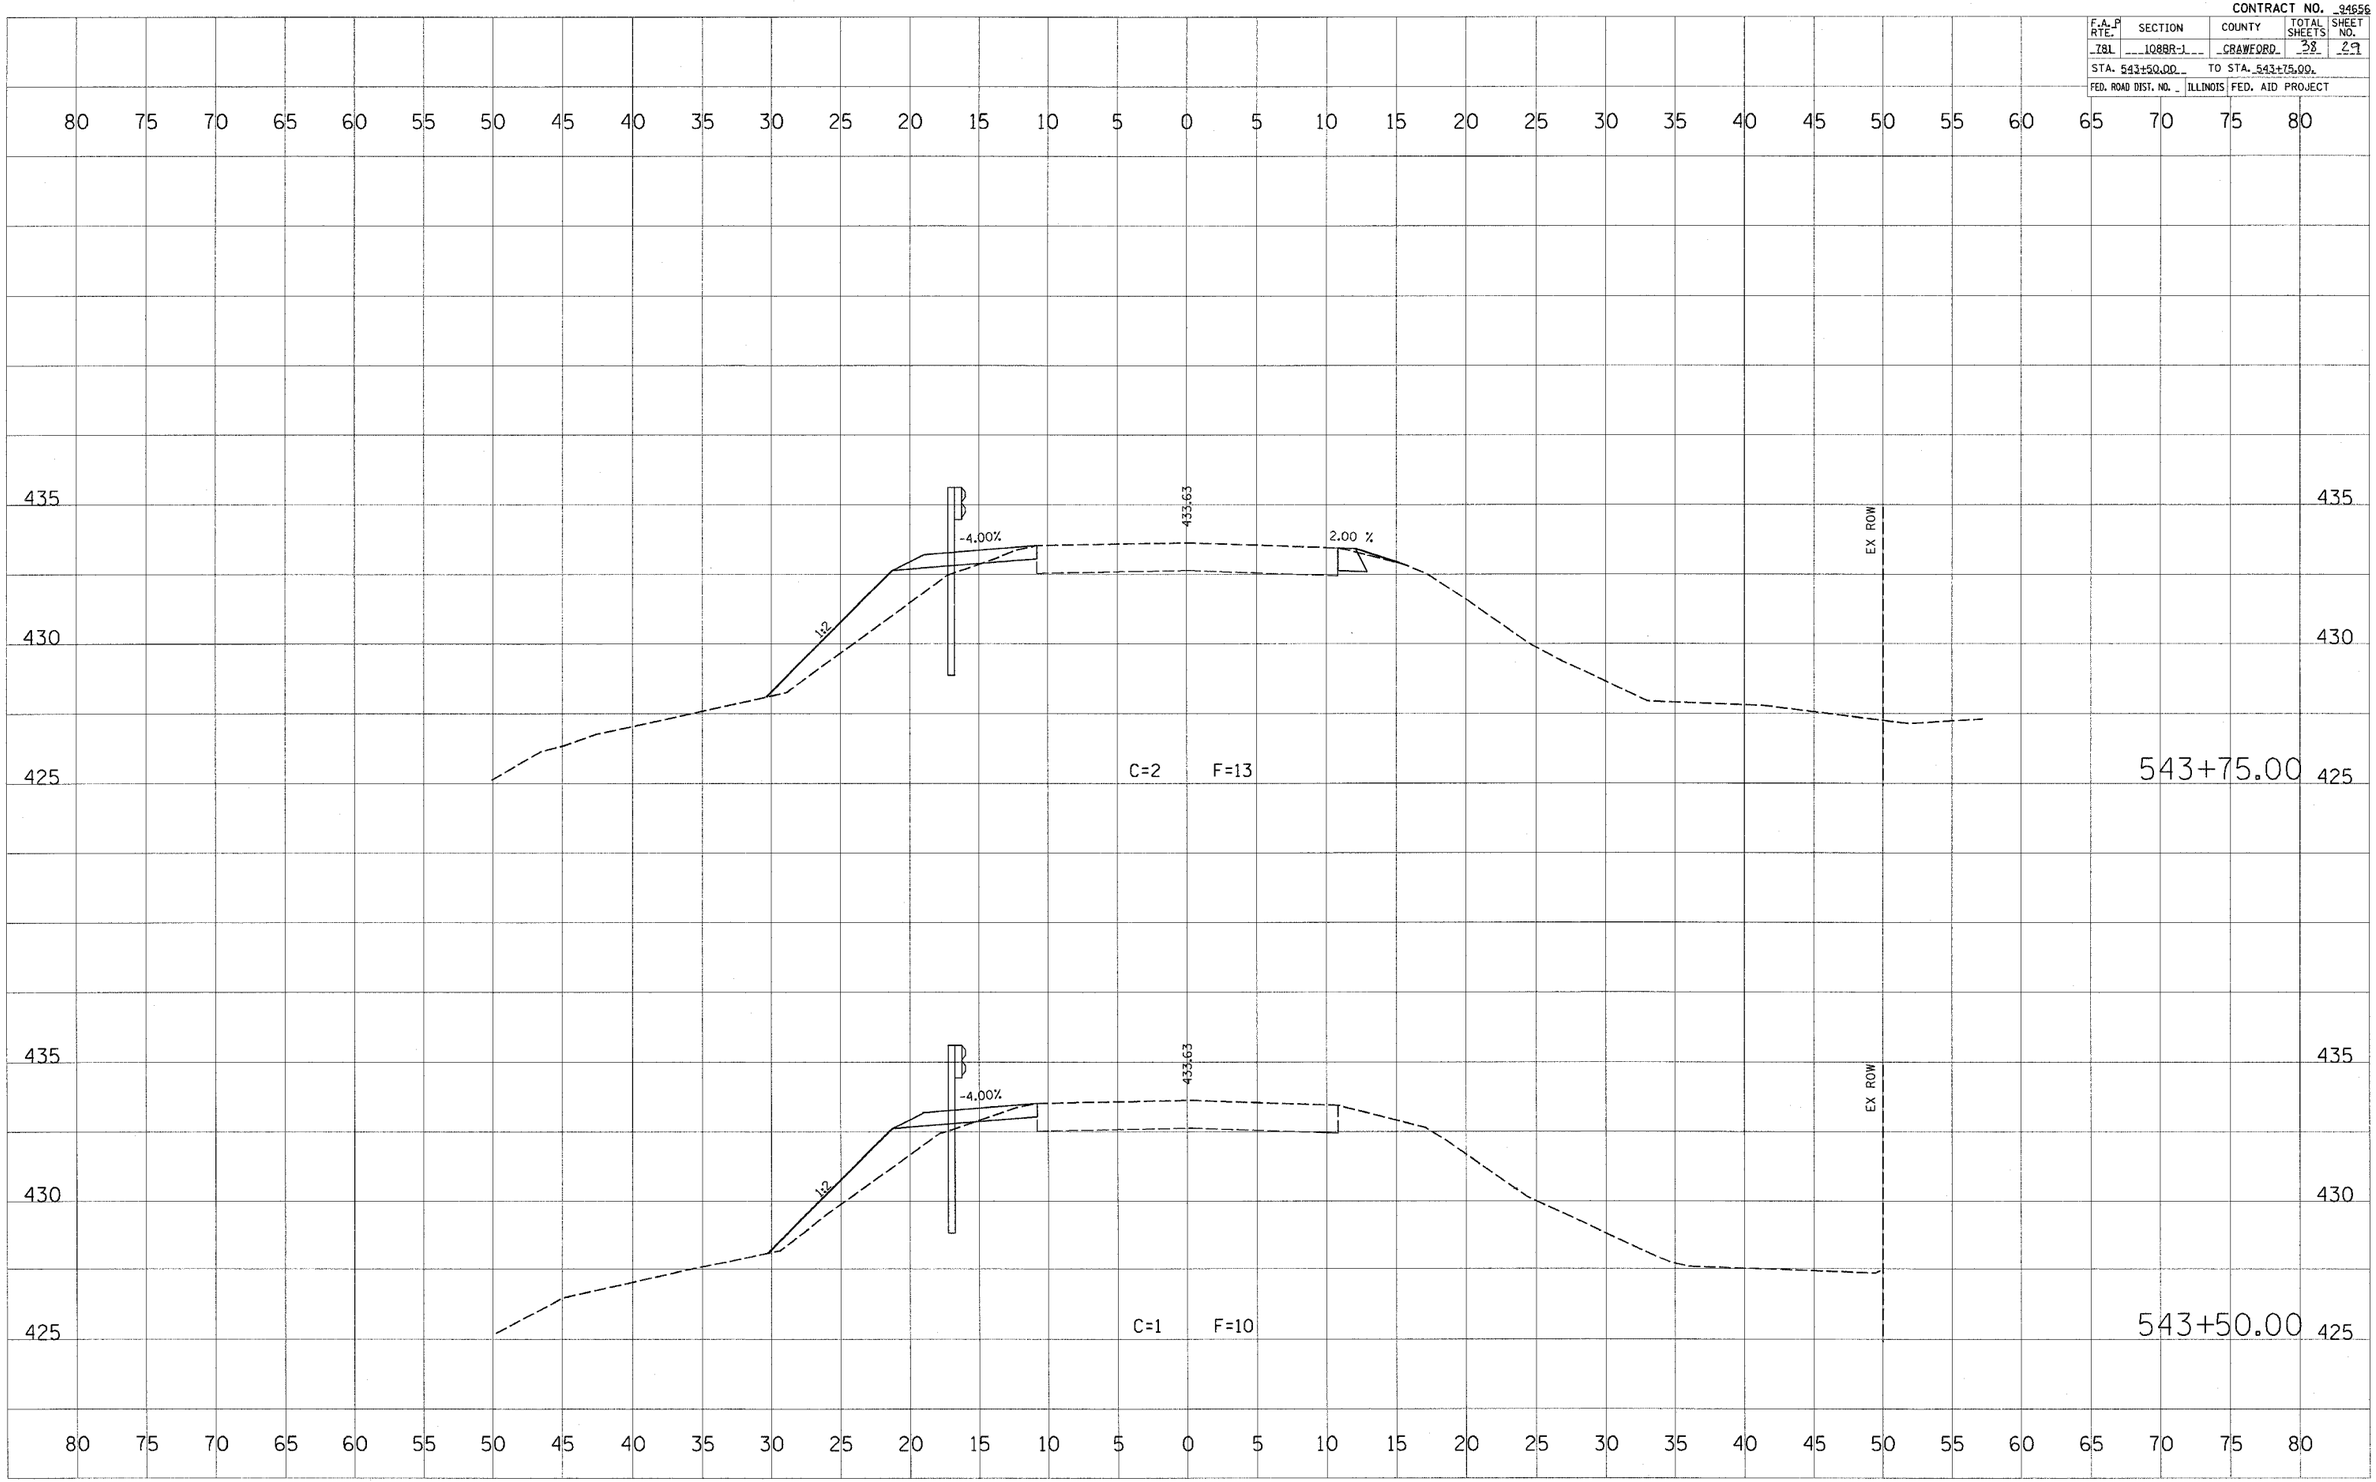

FINAL SURVEY | NOTE BOOK NO. | SURVEYED | PLOTTED | TEMPLATE | AREAS | AREAS CHECKED | BY | DATE

ORIGINAL SURVEY | NOTE BOOK NO. | SURVEYED | PLOTTED | TEMPLATE | AREAS | AREAS CHECKED | BY | DATE

PLOT DATE = 10/27/2005
FILE NAME = c:\projects\94656d\d03398s1.m32
PLOT SCALE = 5.0139 ' / IN.
USER NAME = hemmen_je