F.A. RTE.	SECTION	COUNTY	TOTAL SHEETS	SHEET NO.
*	**	SALINE	119	13
STA. 115+00		TO STA.124+42.94		
FED. ROAD DIST. NO.	ILLINOIS	FED. AID PROJECT		

CONTRACT NO. 98834

*SAHARA WOODS SFWA
**INTERNAL PARK ROADS - SFWA

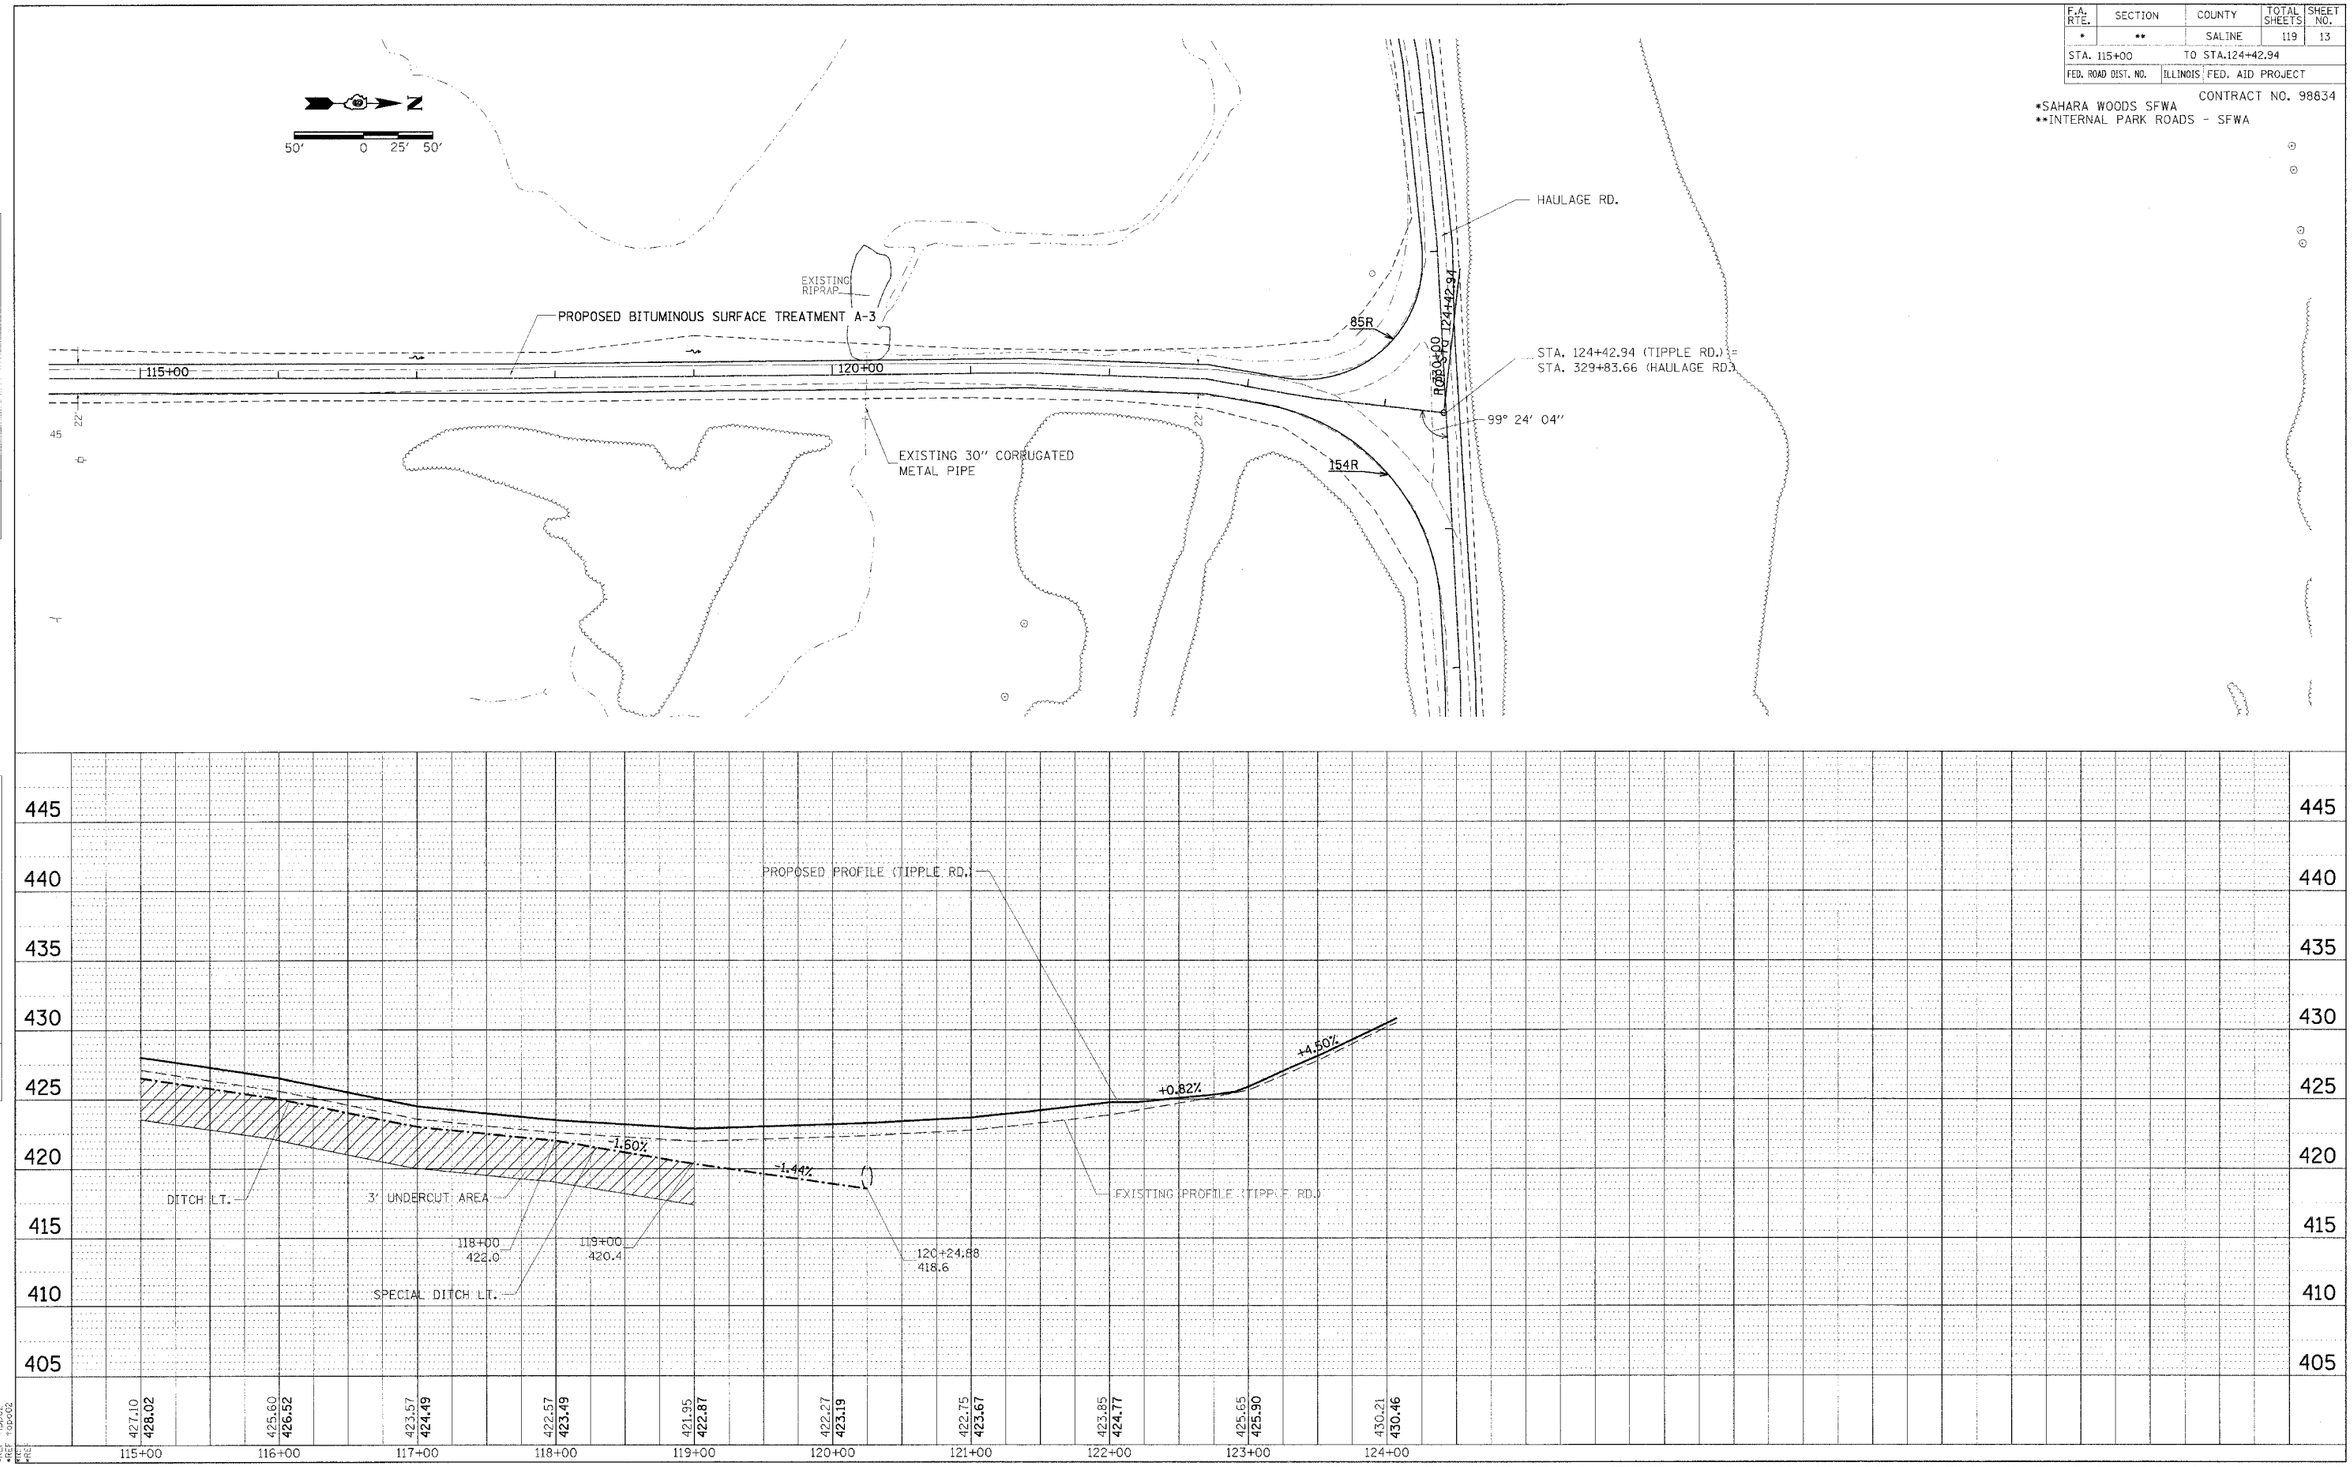

PLAN PROFILE SHEET - TIPPLE RD. STA 115+00 TO 124+42.94