F.A. RTE.	SECTION	COUNTY	TOTAL SHEETS	SHEET NO.
*	**	SALINE	119	22
STA. 40+00		TO STA.55+00		
FED. ROAD DIST. NO.	ILLINOIS	FED. AID PROJECT		

CONTRACT NO. 98834

*SAHARA WOODS SFWA
**INTERNAL PARK ROADS - SFWA

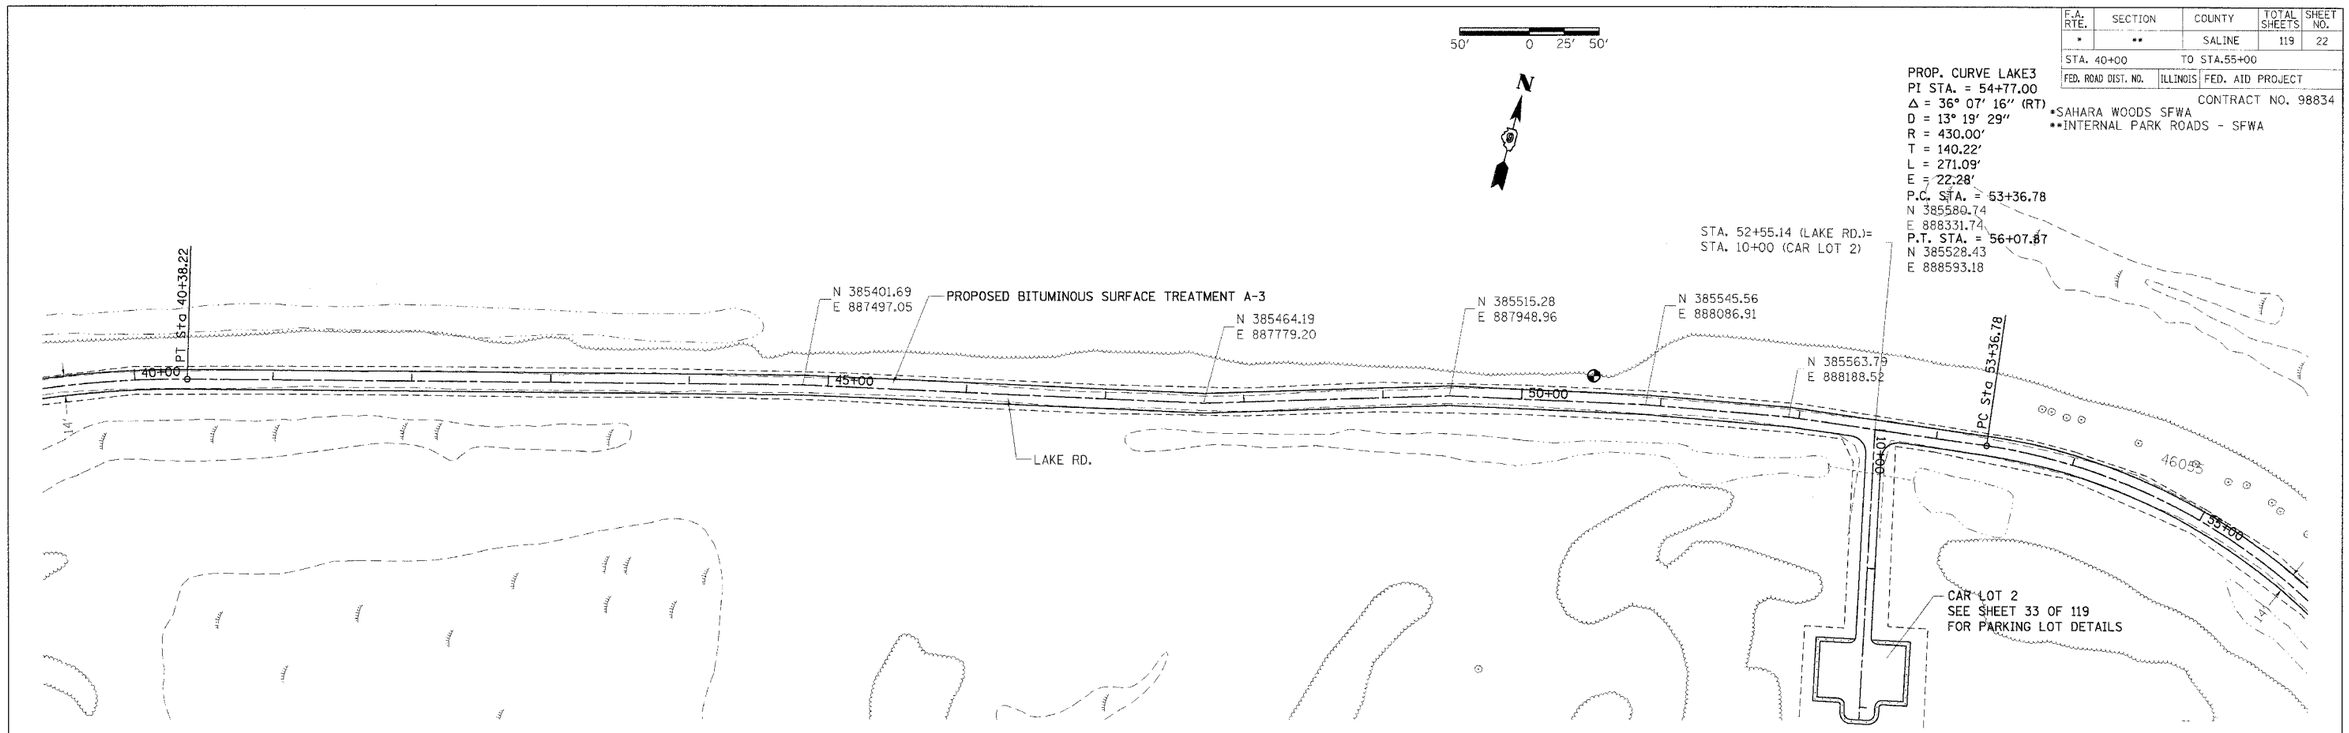

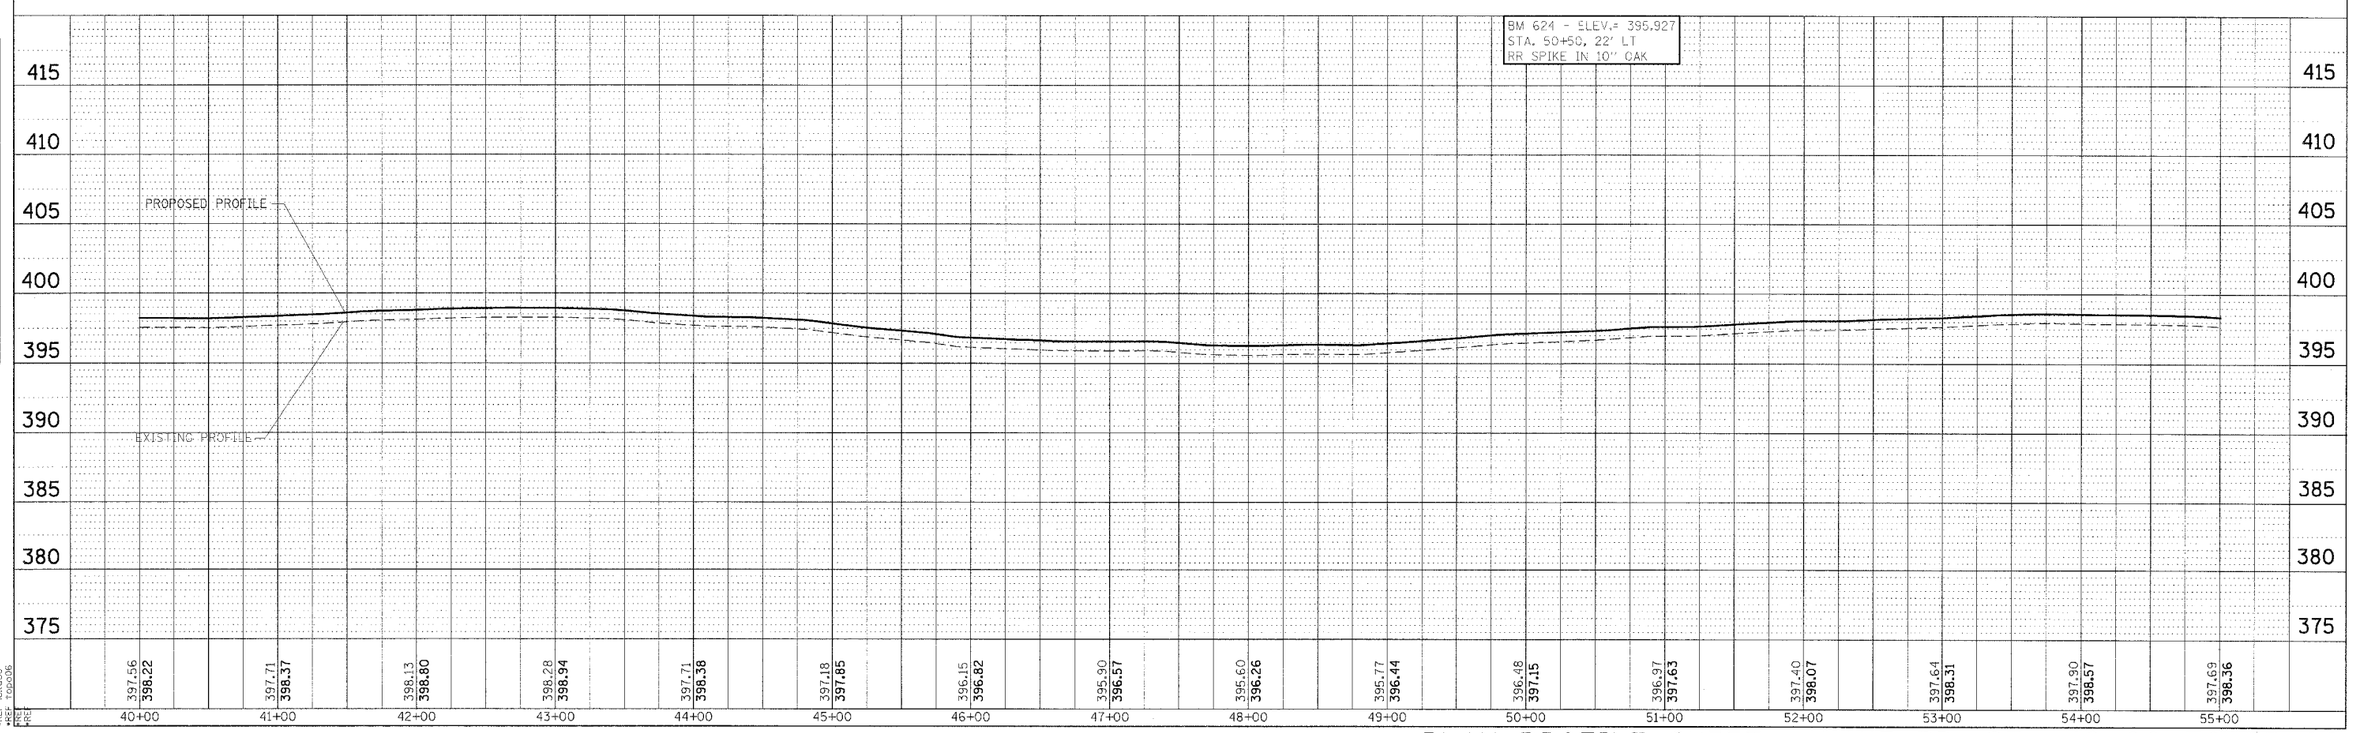

PLAN PROFILE SHEET - LAKE RD. STA 40+00 TO 55+00