F.A. RTE.	SECTION	COUNTY	TOTAL SHEETS	SHEET NO.
*	**	SALINE	119	29
STA. 560+00		TO STA.571+76.39		
FED. ROAD DIST. NO.	ILLINOIS	FED. AID PROJECT		

*SAHARA WOODS SFWA
**INTERNAL PARK ROADS - SFWA

CONTRACT NO. 98834

PLAN
SURVEYED
PLOTTED
ALIGNMENT CHECKED
R.O.W. MONUMENTS
NOTE BOOK
NO.
DATE
BY

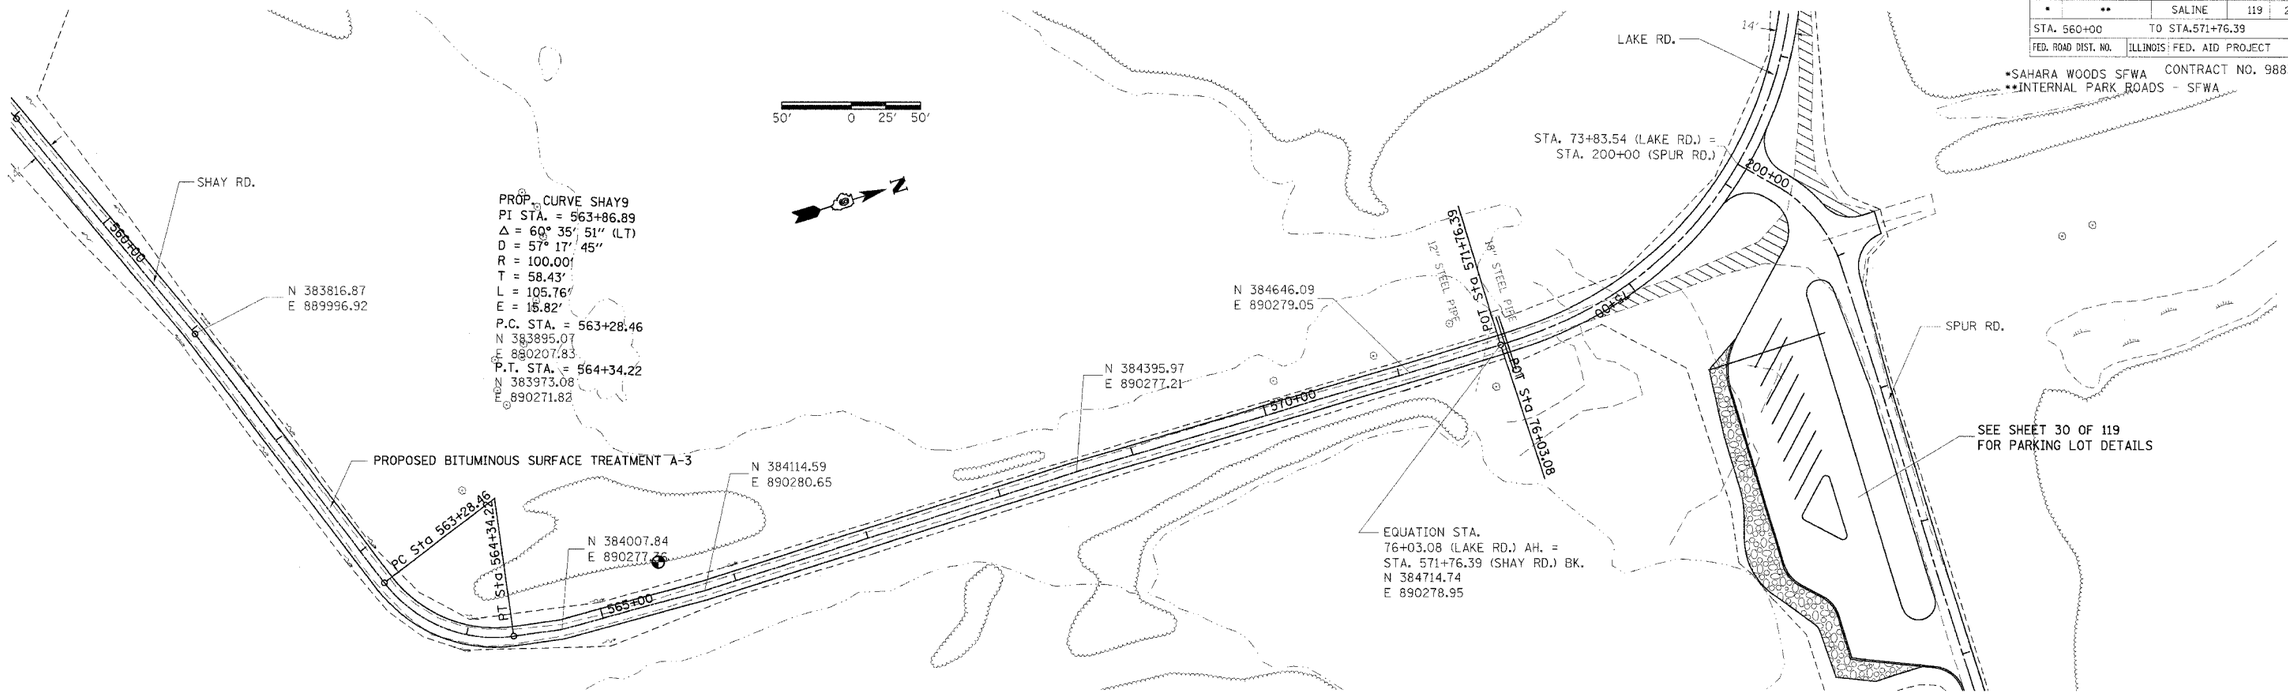

PROFILE
OBSERVED
PLOTTED
GRADES CHECKED
R.O.W. MONUMENTS
NOTE BOOK
NO.
DATE
BY
STRUCTURE NO(S)/KS CPKO

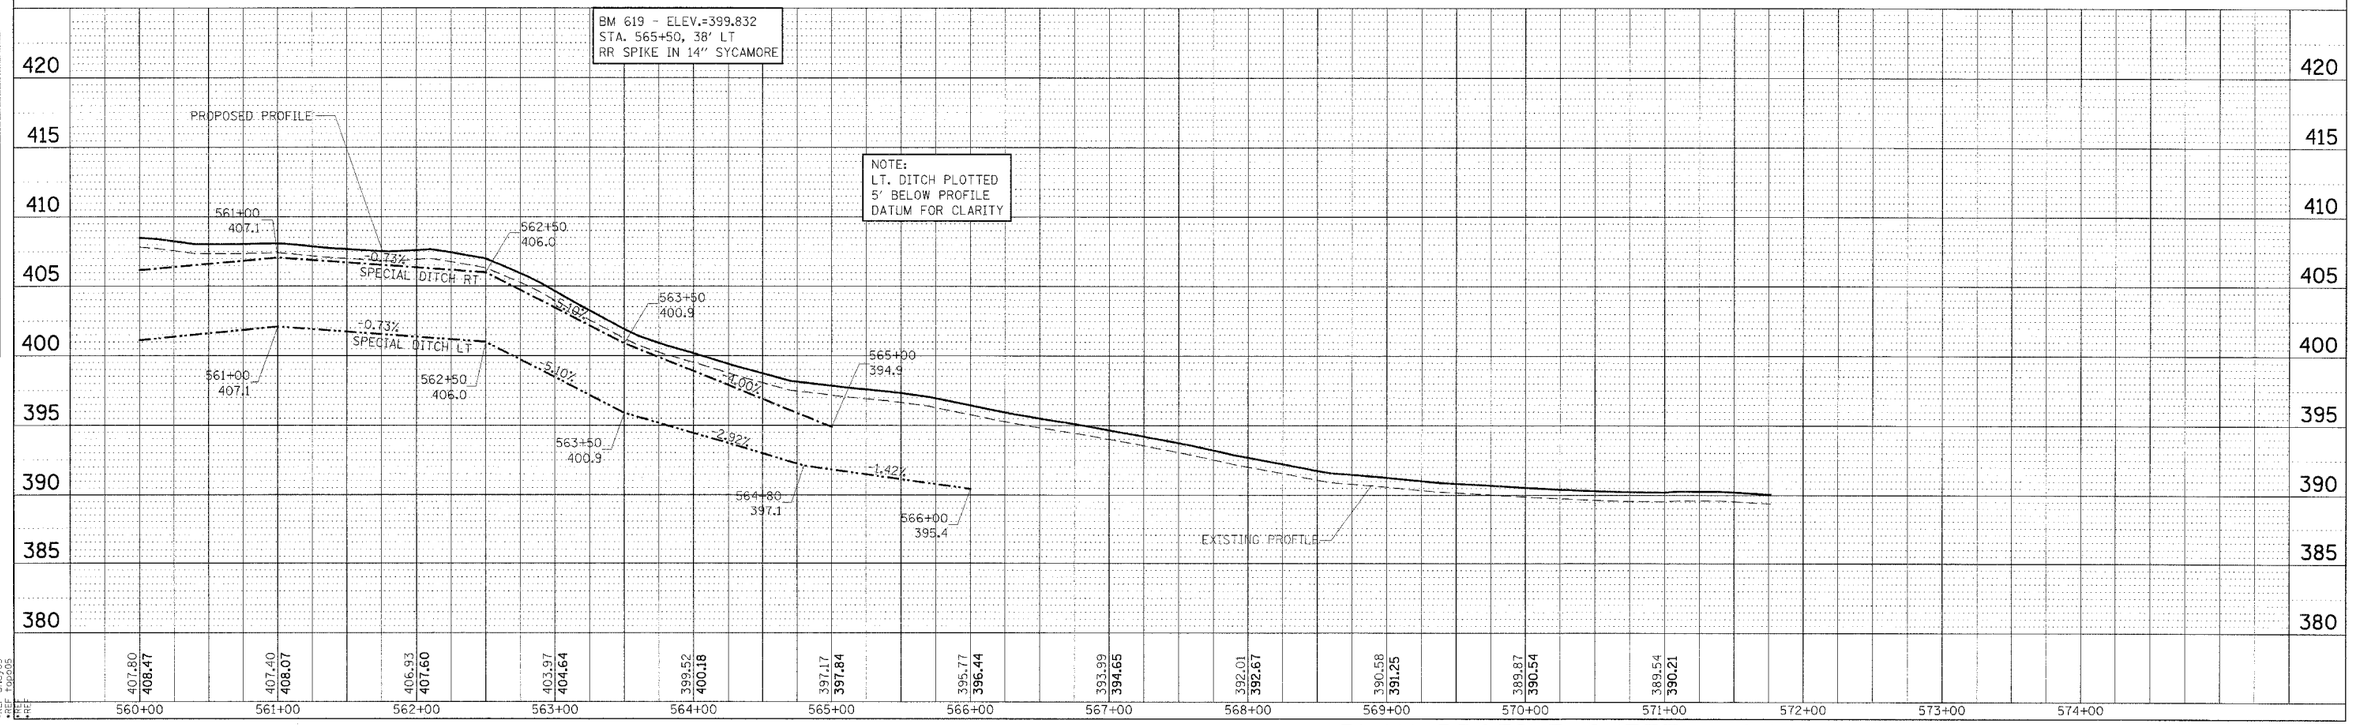

•DATE-TIME•
•DGN-SPEC•
•DGN-MODEL•
•REF FIGURE•
•REF

PLAN PROFILE SHEET - SHAY RD. STA 560+00 TO 571+76.39