F.A. RTE.	SECTION	COUNTY	TOTAL SHEETS	SHEET NO.
*	**	SALINE	119	44
STA. 530+00		TO STA.545+00		
FED. ROAD DIST. NO.	ILLINOIS	FED. AID PROJECT		

*SAHARA WOODS SFWA CONTRACT NO. 98834
**INTERNAL PARK ROADS - SFWA

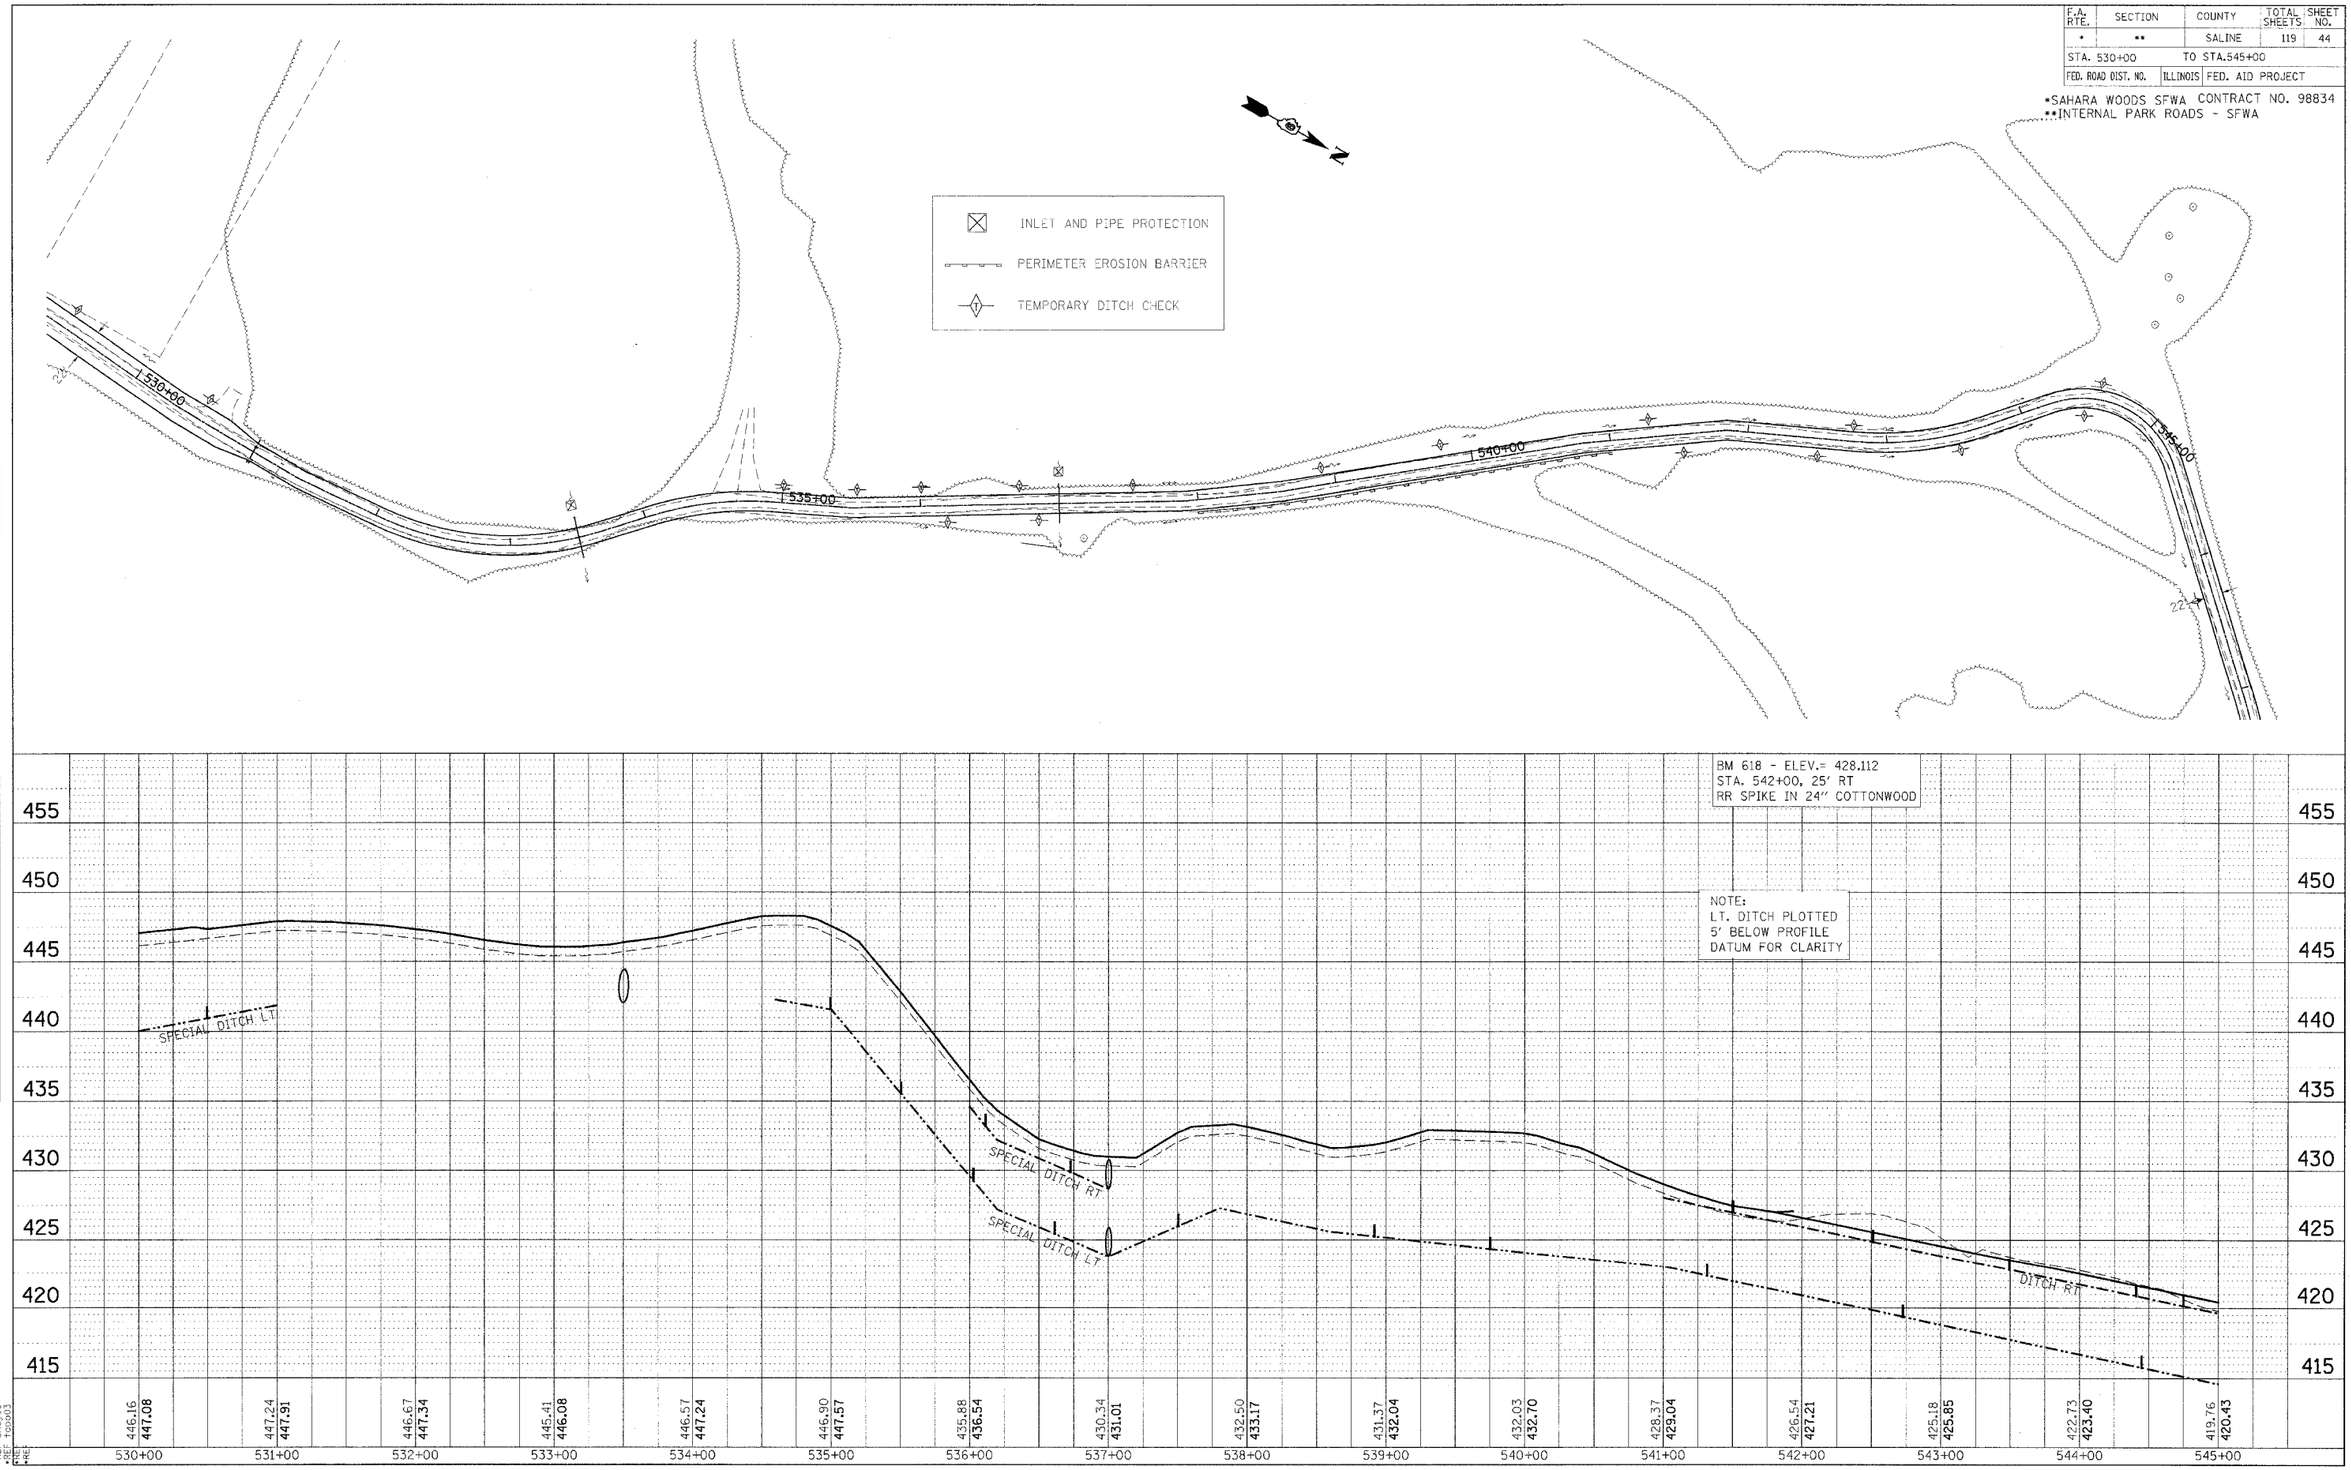

EROSION CONTROL - SHAY RD. STA 530+00 TO 545+00