F.A. RTE.	SECTION	COUNTY	TOTAL SHEETS	SHEET NO.
*	**	SALINE	119	114
STA.		TO STA.		
FED. ROAD DIST. NO.	ILLINOIS	FED. AID PROJECT		

CONTRACT NO. 98834

*SAHARA WOODS SFWA
**INTERNAL PARK ROADS - SFWA

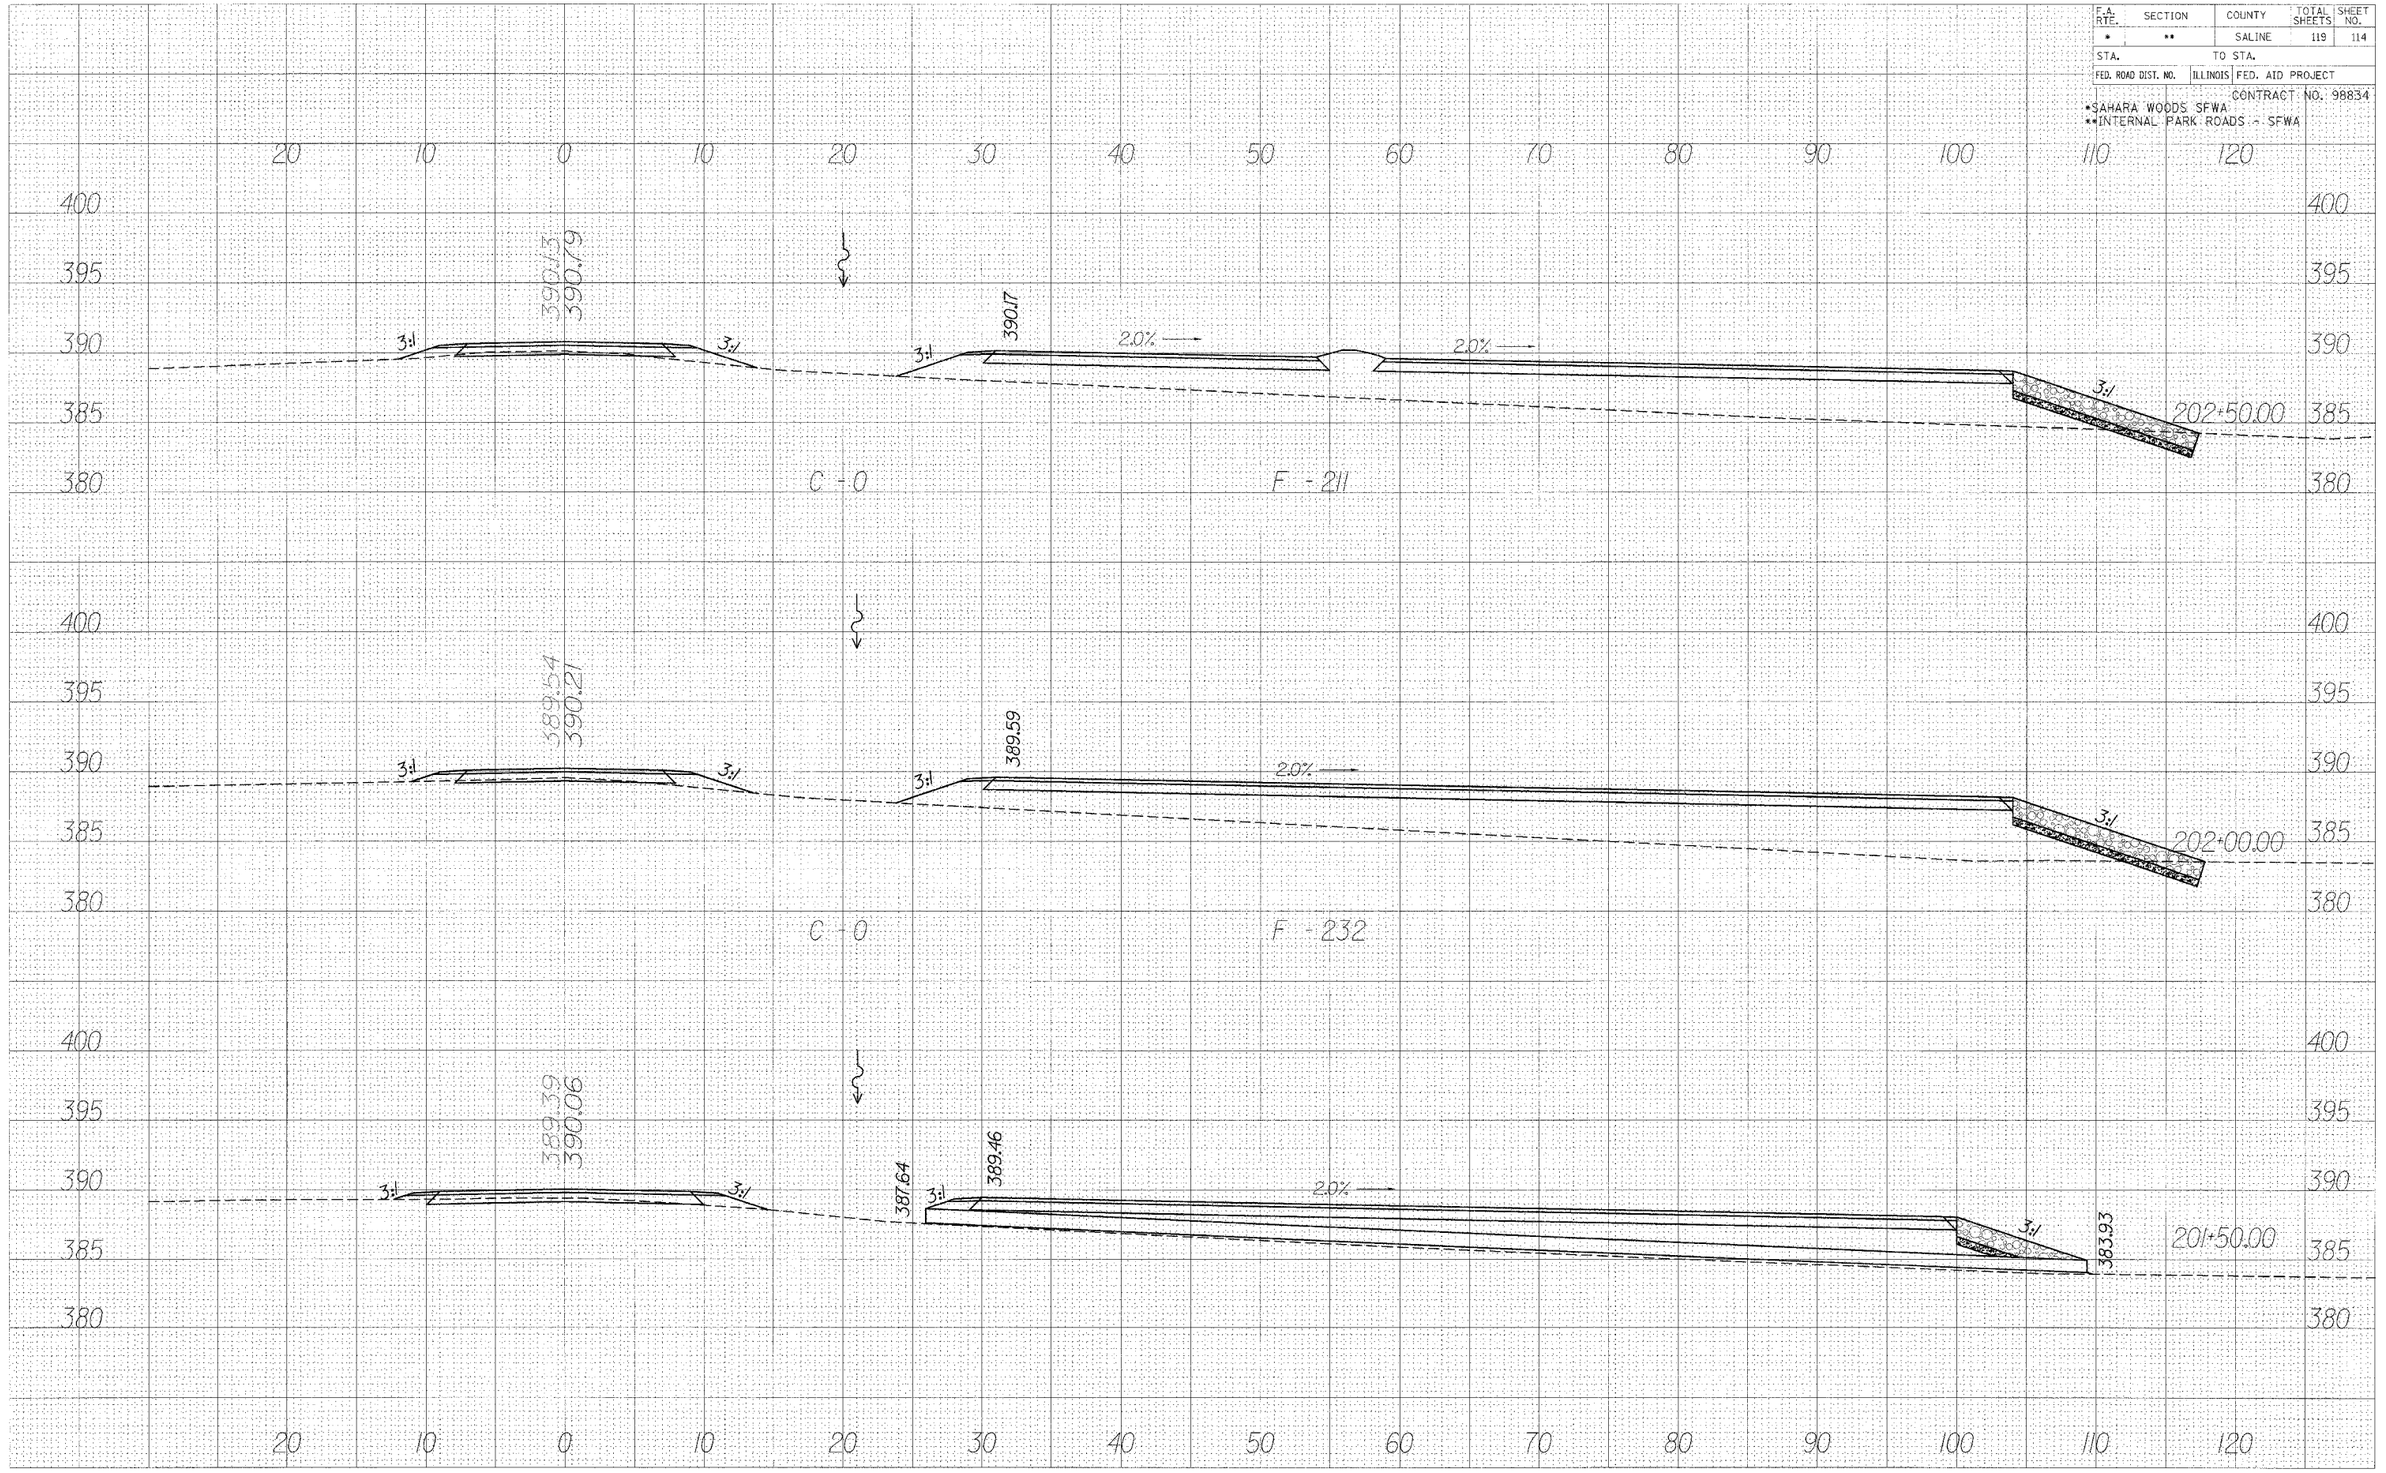

CROSS SECTIONS - SPUR RD.