ORIGINAL SURVEY		BY	DATE
NOTE BOOK	SURVEYED		
	PLOTTED		
	TEMPLATE		
NO.	AREAS		
	AREAS CHECKED		

FINAL SURVEY		BY	DATE
NOTE BOOK	SURVEYED		
	PLOTTED		
	TEMPLATE		
NO.	AREAS		
	AREAS CHECKED		

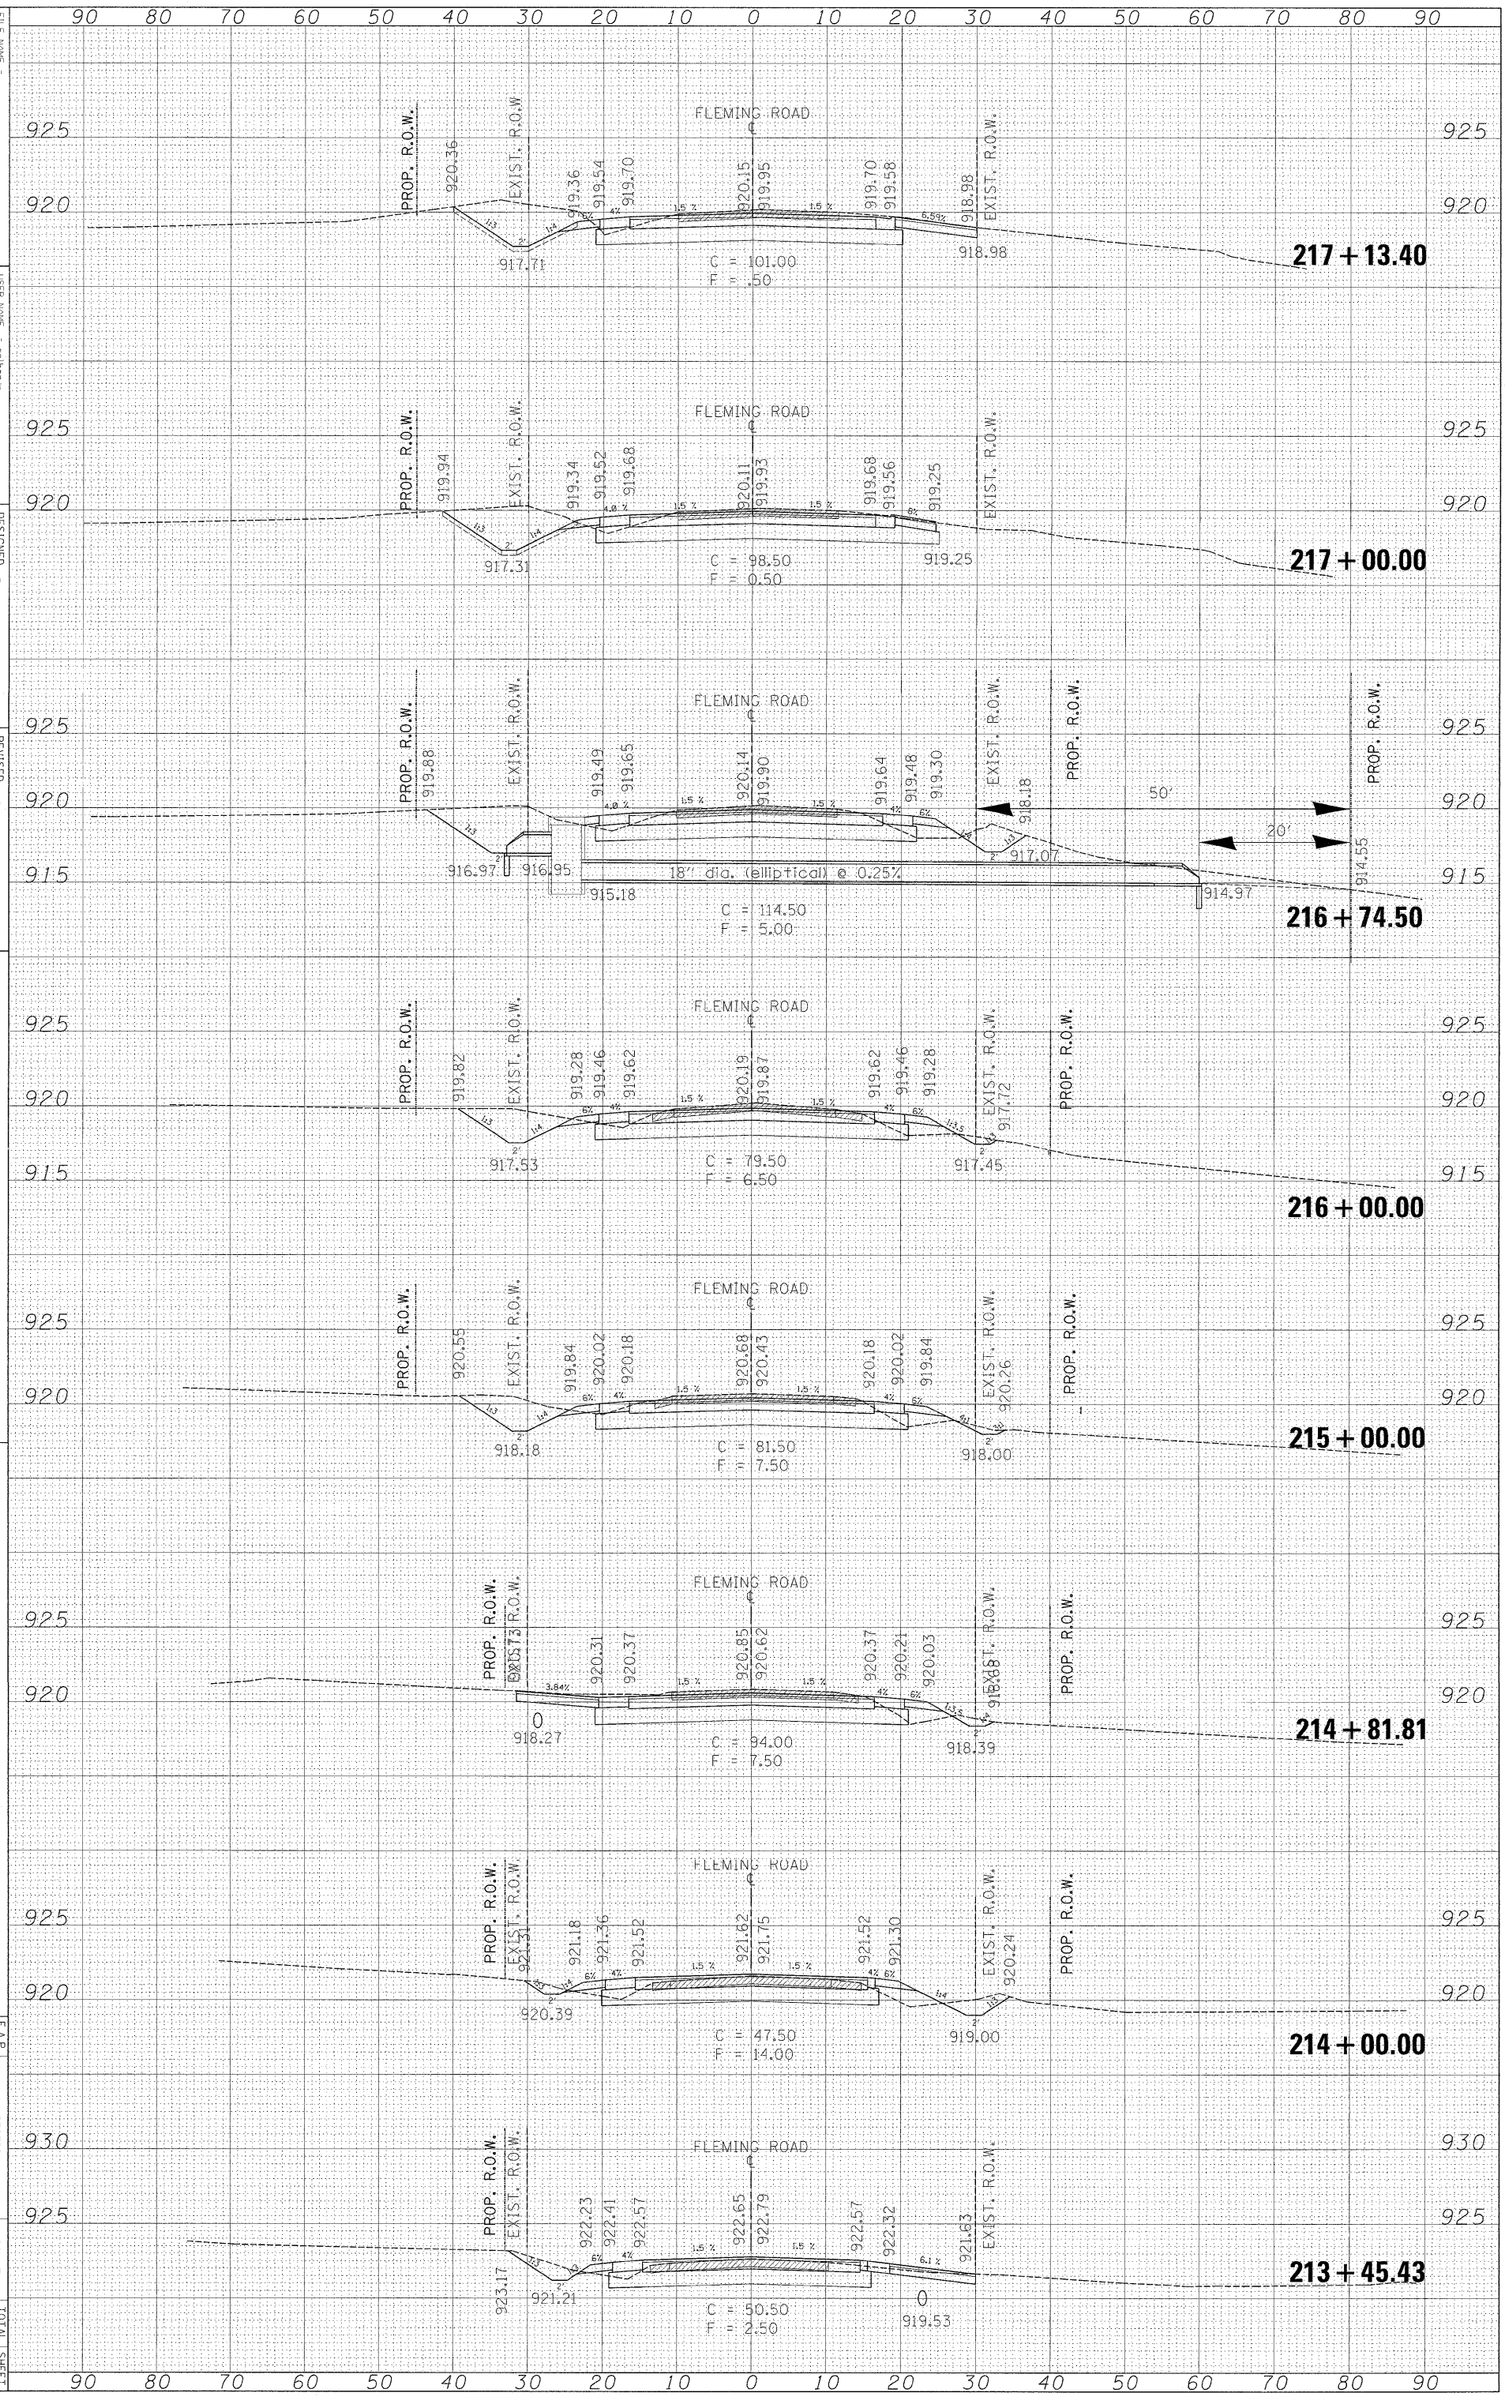

FILE NAME = c:\pw_work\pwidot\galbenjr\d0107803\P113707-sht-xsht-fleming-Design.dgn

USER NAME = galbenjr

PLOT SCALE = 10.0000 ' / in.

PLOT DATE = 10/1/2011

DESIGNED -
DRAWN -
CHECKED -
DATE -

REVISED -
REVISED -
REVISED -
REVISED -

STATE OF ILLINOIS
DEPARTMENT OF TRANSPORTATION

ILLINOIS ROUTE 120 AT FLEMING RD.
CROSS SECTIONS

SCALE:

SHEET NO. OF SHEETS

STA. 213+45.43 TO STA. 217+13.40

F.A.P. RTE.	SECTION	COUNTY	TOTAL SHEETS	SHEET NO.
333	15-N-5	MCHENRY	67	61

FED. ROAD DIST. NO. ILLINOIS FED. AID PROJECT

CONTRACT NO. 60L27