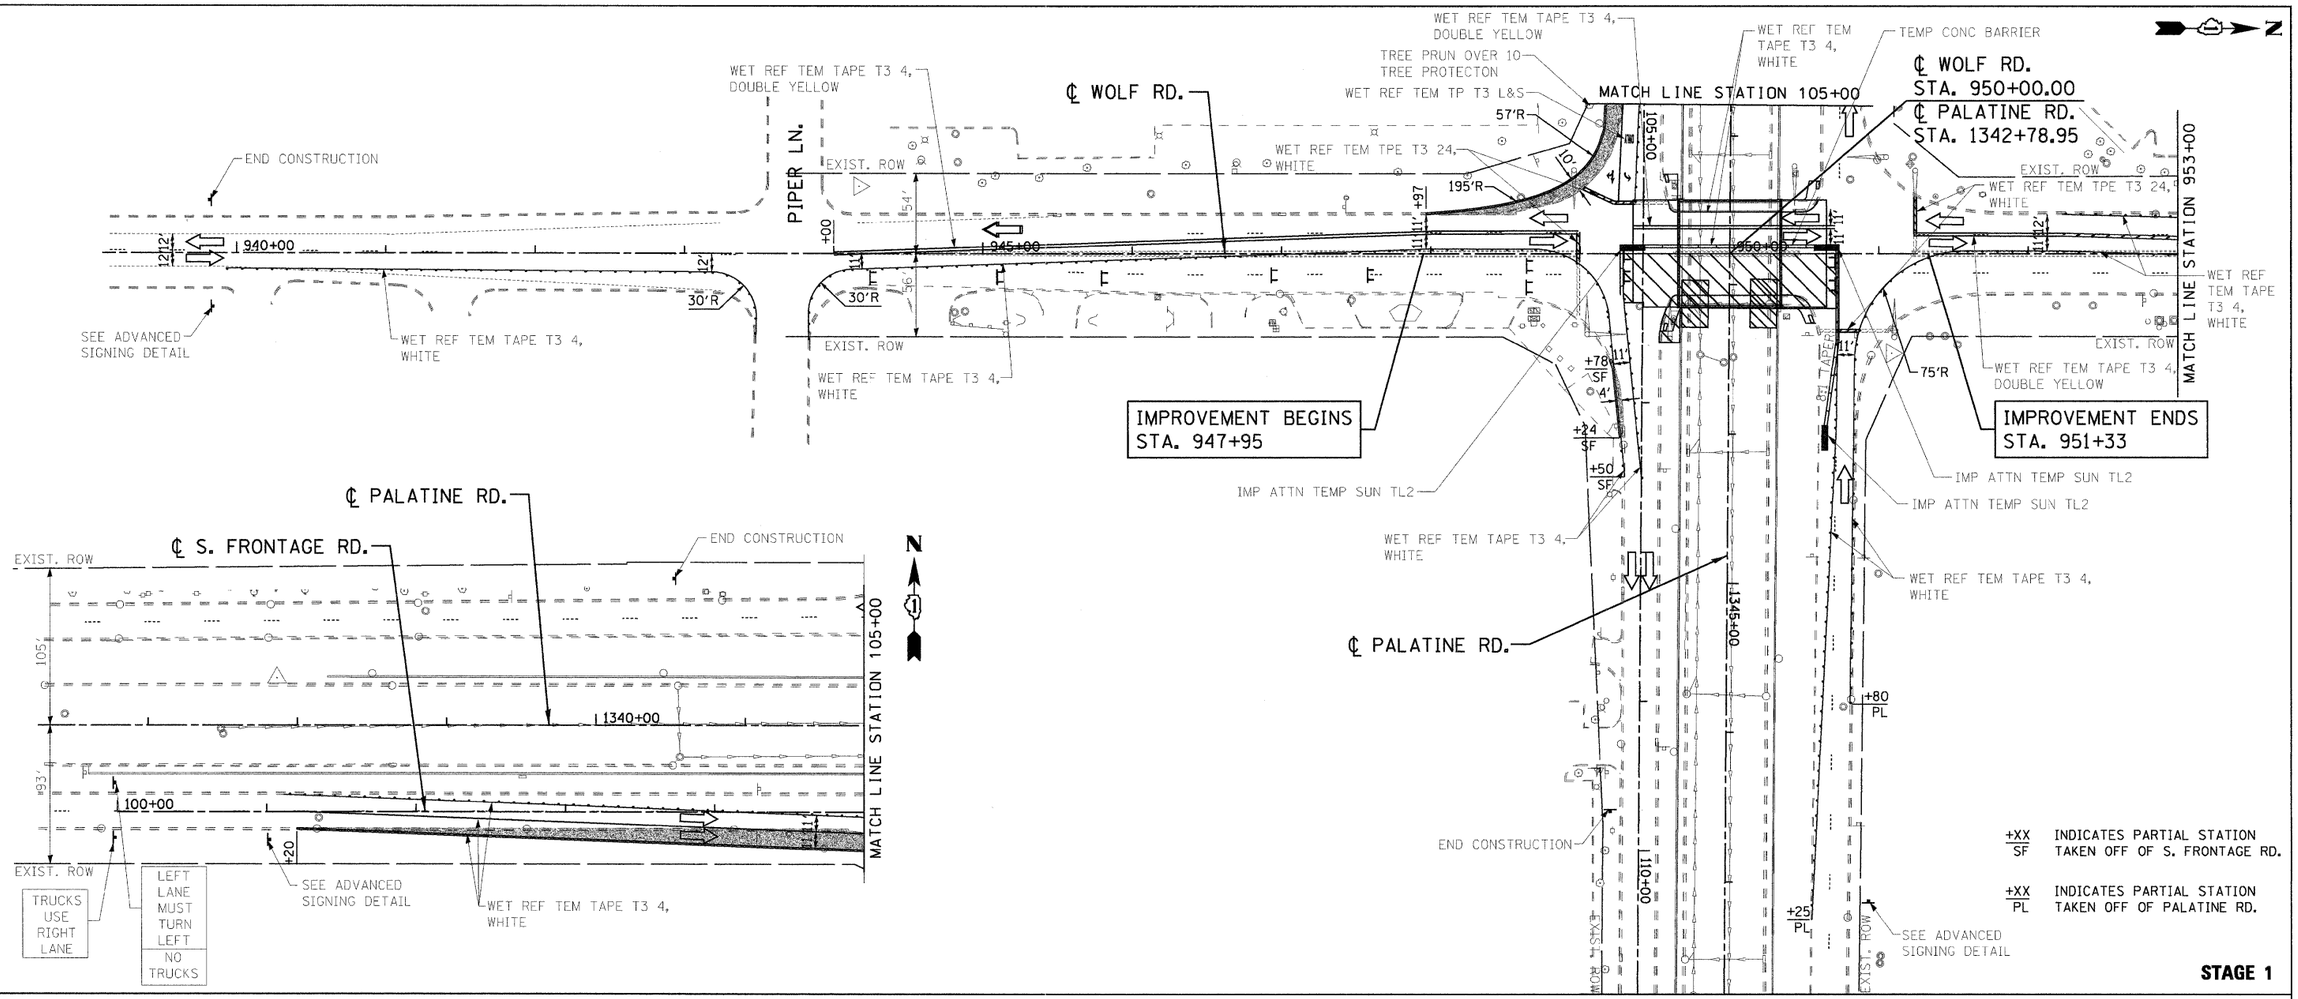

FILE NAME = G:\projects\2102265.000\CADD\Civil\Sht\002101680MS2-11sht-stagingB1.dgn

ENTRAN

USER NAME = 2pienid	DESIGNED - DLP	REVISED -	
	DRAWN - ENTRAN	REVISED -	
PLOT SCALE = 50.00 ' / IN.	CHECKED - TMH	REVISED -	
PLOT DATE = 12/6/2011	DATE - 10/28/11	REVISED -	

STATE OF ILLINOIS
DEPARTMENT OF TRANSPORTATION

WOLF ROAD OVER PALATINE ROAD
MAINTENANCE OF TRAFFIC – STAGE 1

SCALE: 50.00 ' / IN. | SHEET NO. OF SHEETS | STA. | TO STA.

F.A.U. RTE.	SECTION	COUNTY	TOTAL SHEETS	SHEET NO.
2692	1415B-1	COOK	72	15
		CONTRACT NO. 60M52		
FED. ROAD DIST. NO. 1	ILLINOIS	FED. AID PROJECT		