H:\IDOT\2009-246 PTB 153 Item 21\016-1101\Oriole_FinalEngineering\Plan Sheets\40-020ltgliv8.dgn 11/4/2011 3:41:03 PM

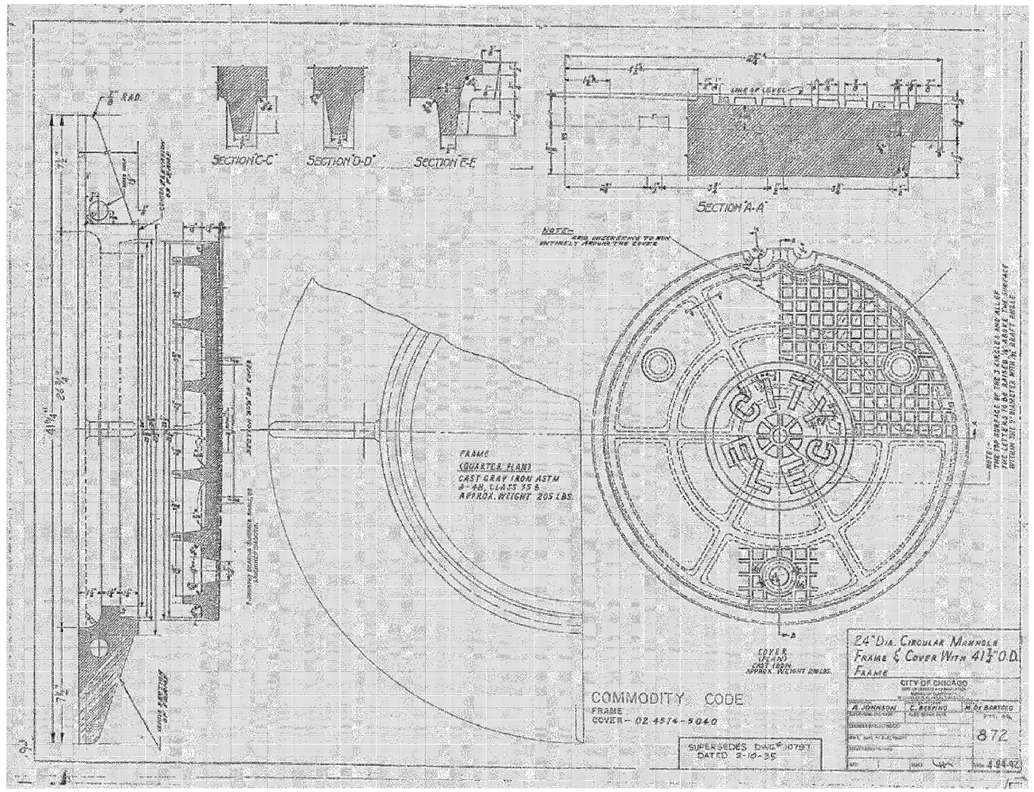

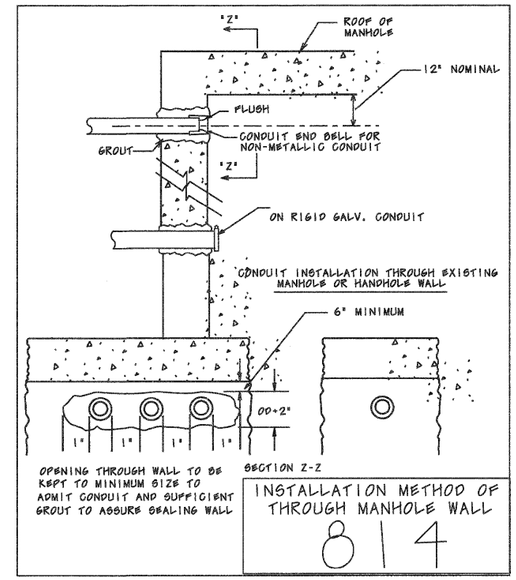

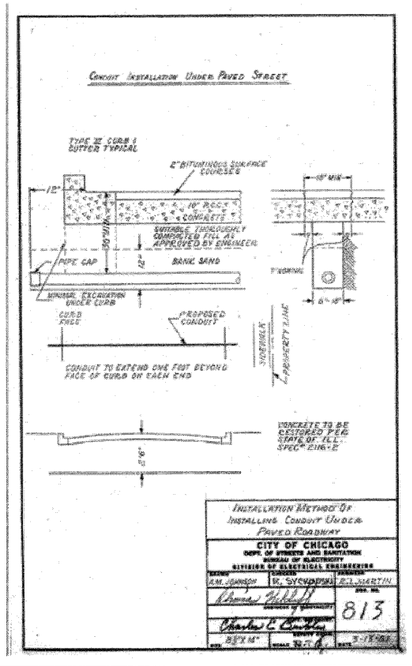

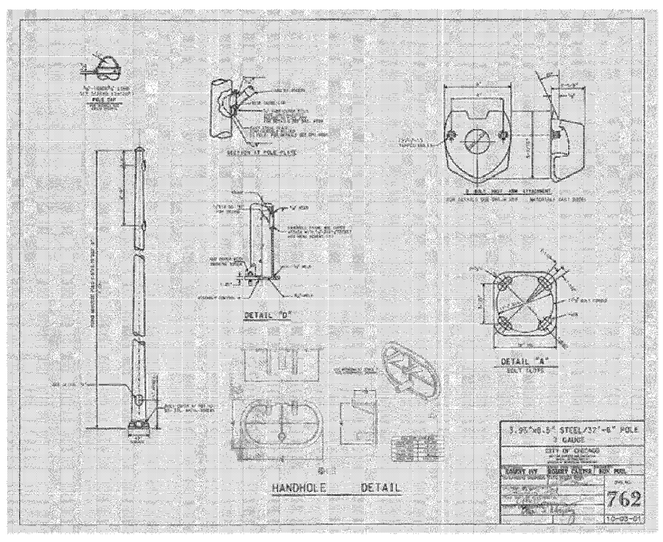

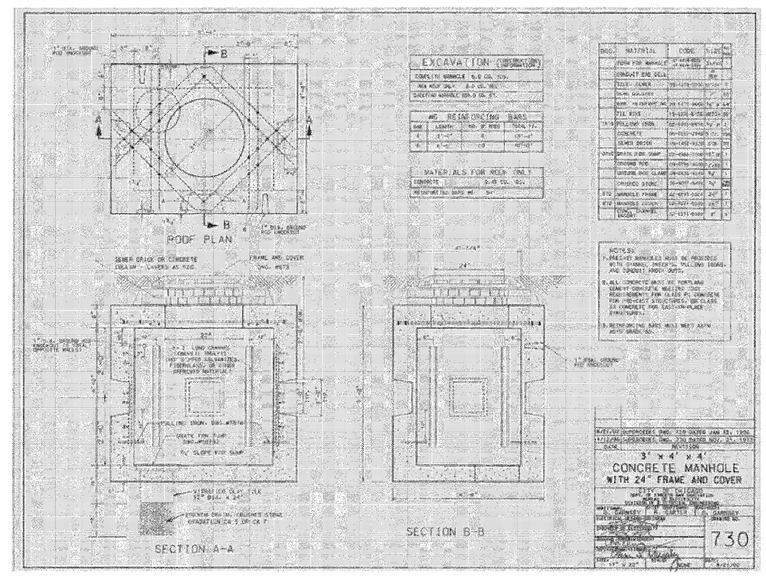

DWG. E-9

ABNA DESIGN FIRM REG. 184.002117	9901 S. Western Ave. Chicago, IL 60643 Ph. 773-881-4788 F: 773.239.3728	DESIGNED TS	REVISED -	STATE OF ILLINOIS DEPARTMENT OF TRANSPORTATION	ORIOLE AVENUE AT I-90 STRUCTURE NO. 016-1101	CITY OF CHICAGO MISCELLANEOUS STANDARD DETAILS OREOLE AVENUE I-90	F.A.I. RTE. 90	SECTION 1515.1-B
		CHECKED TPP	REVISED -				COUNTY COOK	TOTAL SHEETS 101 / SHEET NO. 40
		DRAWN JS	REVISED -				CONTRACT NO. 60M79	
		CHECKED TPP	REVISED -		SCALE: 1" = 50' / SHEET NO. X OF X SHEETS	STA. TO STA.	ILLINOIS FED. AID PROJECT	