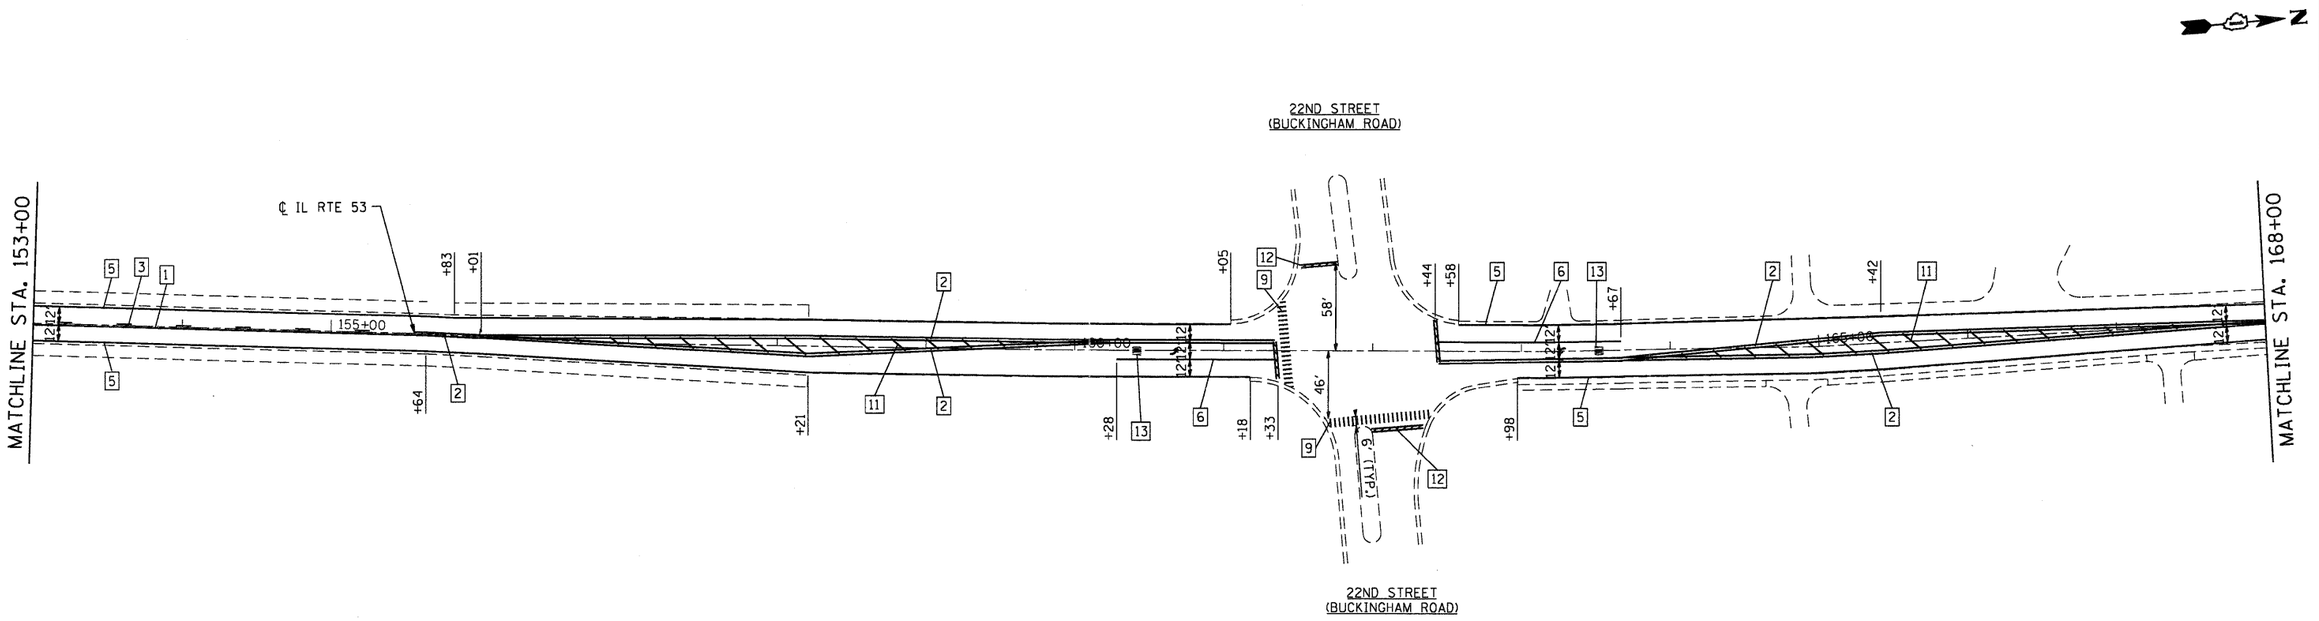

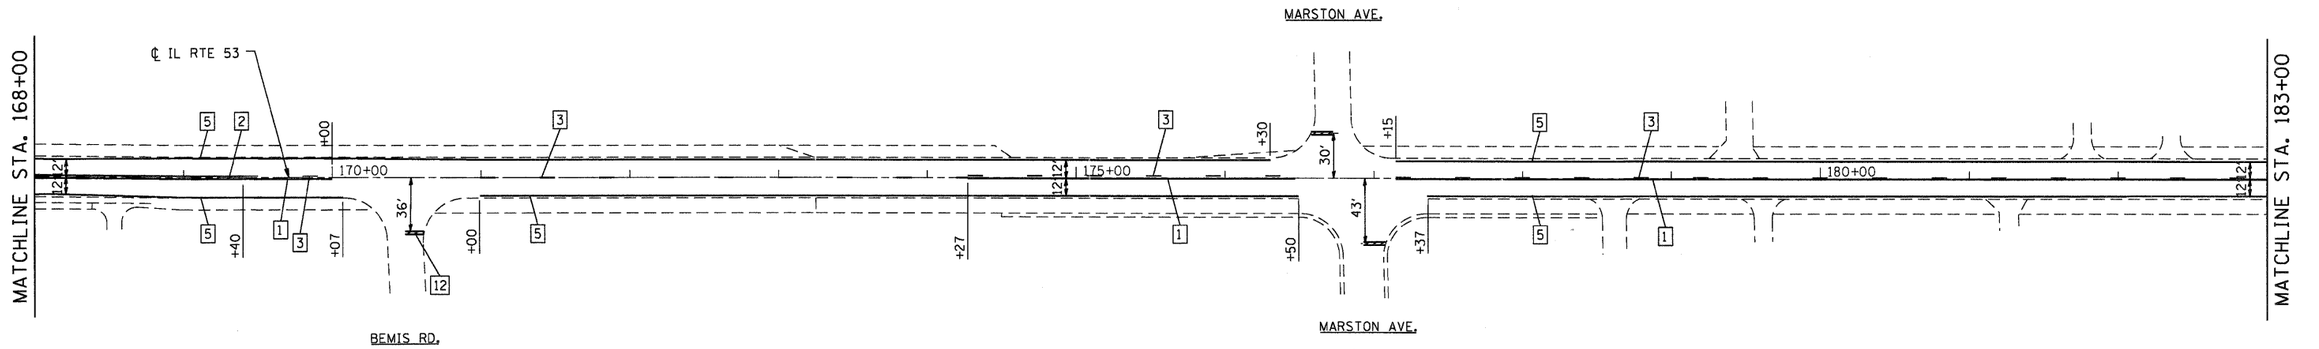

LEGEND

1. LINE 4" (YELLOW SOLID LINE)
2. LINE 4" (DOUBLE YELLOW SOLID LINES)
3. LINE 4" (YELLOW - 10' DASH, 30' SKIP)
4. LINE 4" (WHITE LANE LINE - 10' DASH, 30' SKIP)
5. LINE 4" (WHITE SOLID LINE)
6. LINE 6" (WHITE SOLID LINE)
7. LINE 6" (WHITE LANE LINE - 2' DASH, 6' SKIP)
8. LINE 8" (WHITE SOLID LINE)
9. LINE 12" (WHITE SOLID LINE)
10. LINE 12" (WHITE DIAGONAL LINE)
11. LINE 12" (YELLOW DIAGONAL LINE)
12. LINE 24" (WHITE SOLID LINE)
13. LETTERS AND SYMBOLS (TYP.)

NOTES:

1. ALL PAVEMENT MARKINGS SHALL BE THERMOPLASTIC UNLESS OTHERWISE SPECIFIED.
2. RAISED REFLECTIVE PAVEMENT MARKERS SHALL BE USED THROUGHOUT THE PROJECT LIMITS. SEE DISTRICT DETAIL TC-11.

50 0 50 100
SCALE IN FEET

COMPANY NAME: #COMPANY_NAME#
PROJECT CONTACT: #PROJECT_CONTACT#
CLIENT: #CLIENT#
DATE PLOTTED: 10/25/2011 @2:30 PM
FILE NAME: 86100196.06-pm-06.dgn
PLOT STYLE TABLE: standard-trans.tbl
PEN TABLE:

86100196.06
IL RTE 53
86100196.06-pm-06.dgn

HRGreen
HRGreen.com
Illinois Professional Design Firm
184-001322

USER NAME = SPernal	DESIGNED - J. ROITBURD	REVISED -	
	DRAWN - R. BEST	REVISED -	
PLOT SCALE = 1" = 50'	CHECKED - T. HAMILTON	REVISED -	
PLOT DATE = 10/25/2011	DATE - 10/25/11	REVISED -	

STATE OF ILLINOIS
DEPARTMENT OF TRANSPORTATION

PAVEMENT MARKING PLAN
ILLINOIS ROUTE 53 (WARRENVILLE RD. TO IL RTE. 38)

SCALE: 1" = 50' | SHEET NO. 6 OF 7 SHEETS | STA. 153+00 | TO STA. 183+00

F.A.P. RTE.	SECTION	COUNTY	TOTAL SHEETS	SHEET NO.
870	534X-RS-5	DUPAGE	35	18
		CONTRACT NO.	60N43	
FED. ROAD DIST. NO.	ILLINOIS	FED. AID PROJECT		