| ROUTE | SECTION | COUNTY | TOTAL SHEETS | SHEET NUMBER |
|---|---|---|---|---|
| VARIOUS | 2011-050-I | COOK | 69 | 28 |

**CONTRACT NO. 60P60**

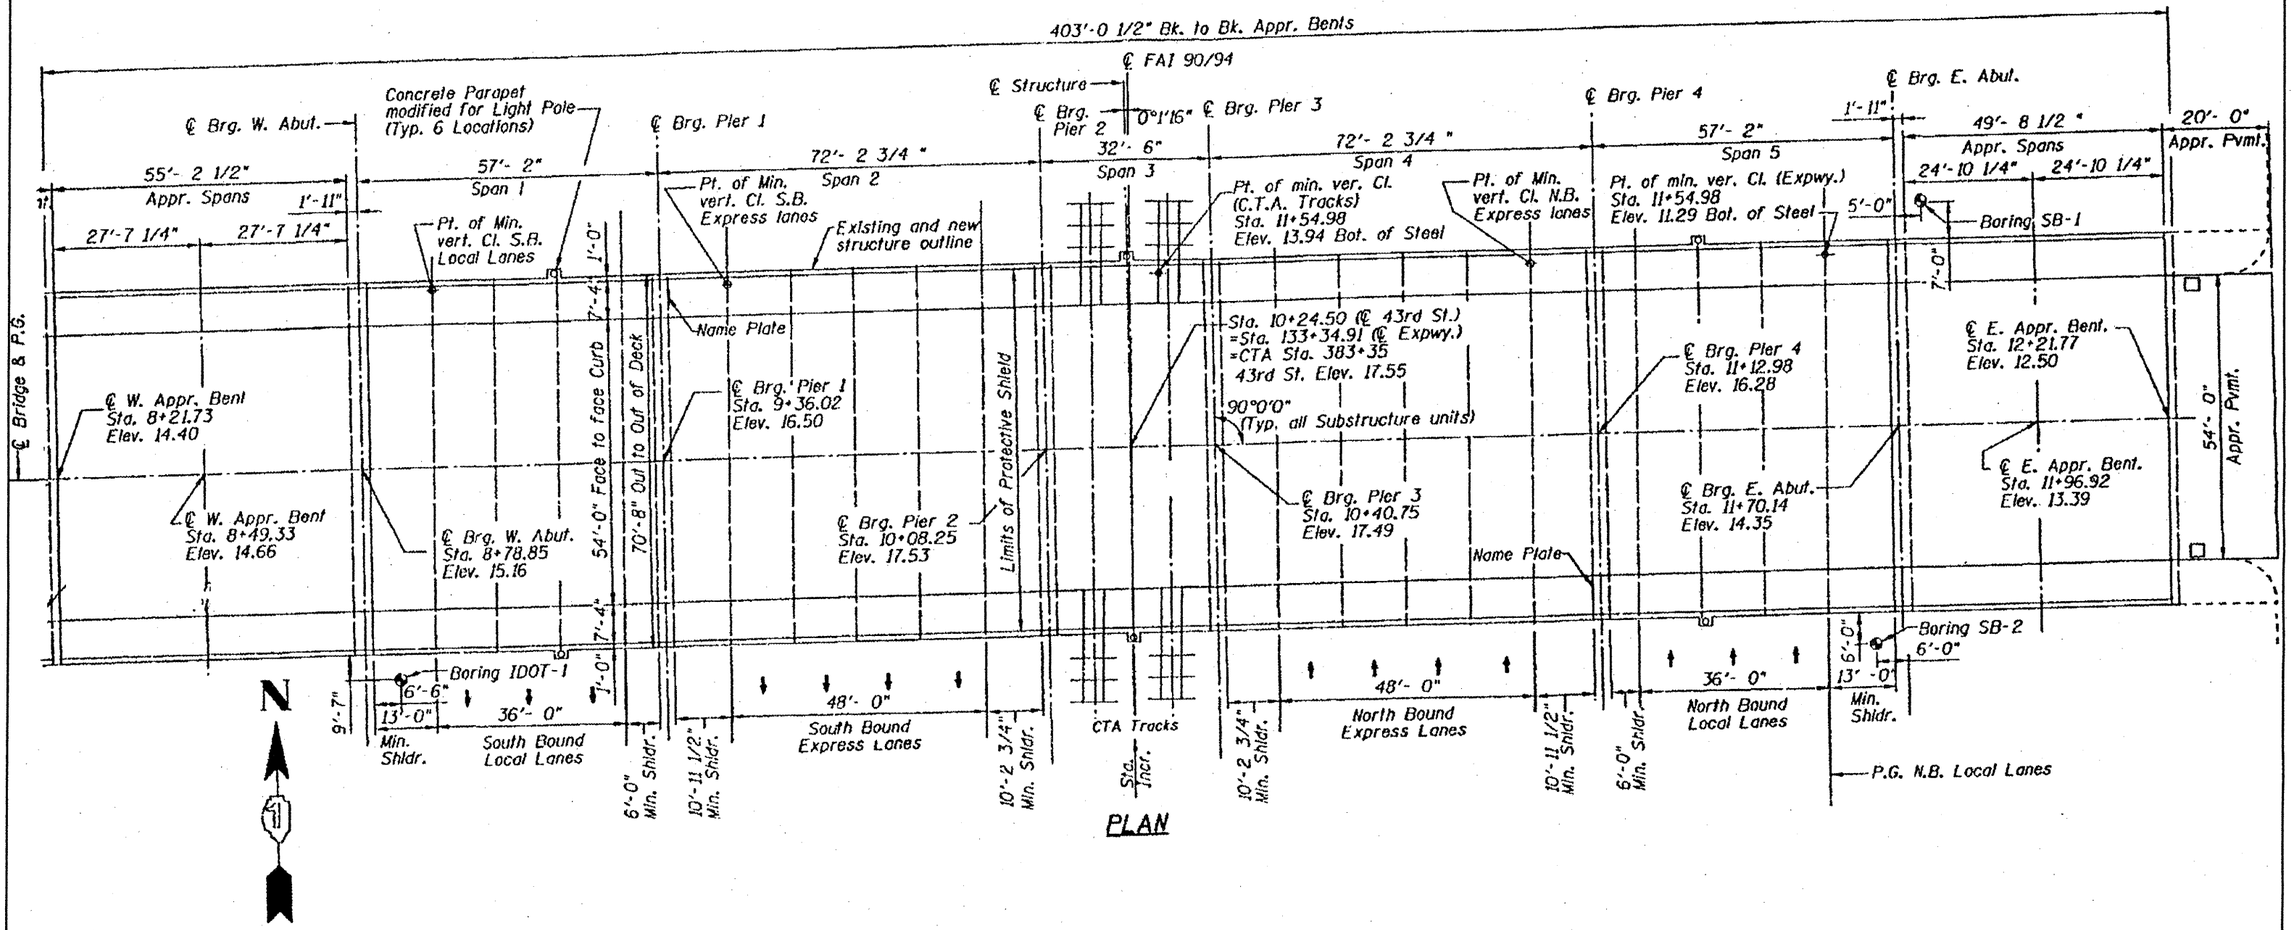


PLAN

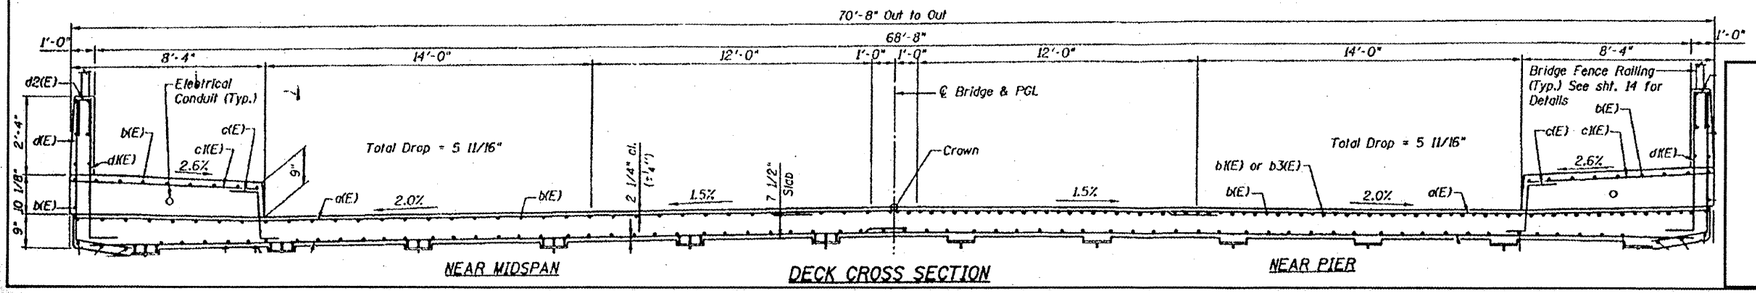


**FOR INFORMATION ONLY**

**ILLINOIS DEPARTMENT OF TRANSPORTATION**

**EXISTING PLANS & CROSS SECTION**
**LOCATION 15 (SN 016-1155)**
**43RD ST OVER I-90/94**
**SHEET 1 OF 1**