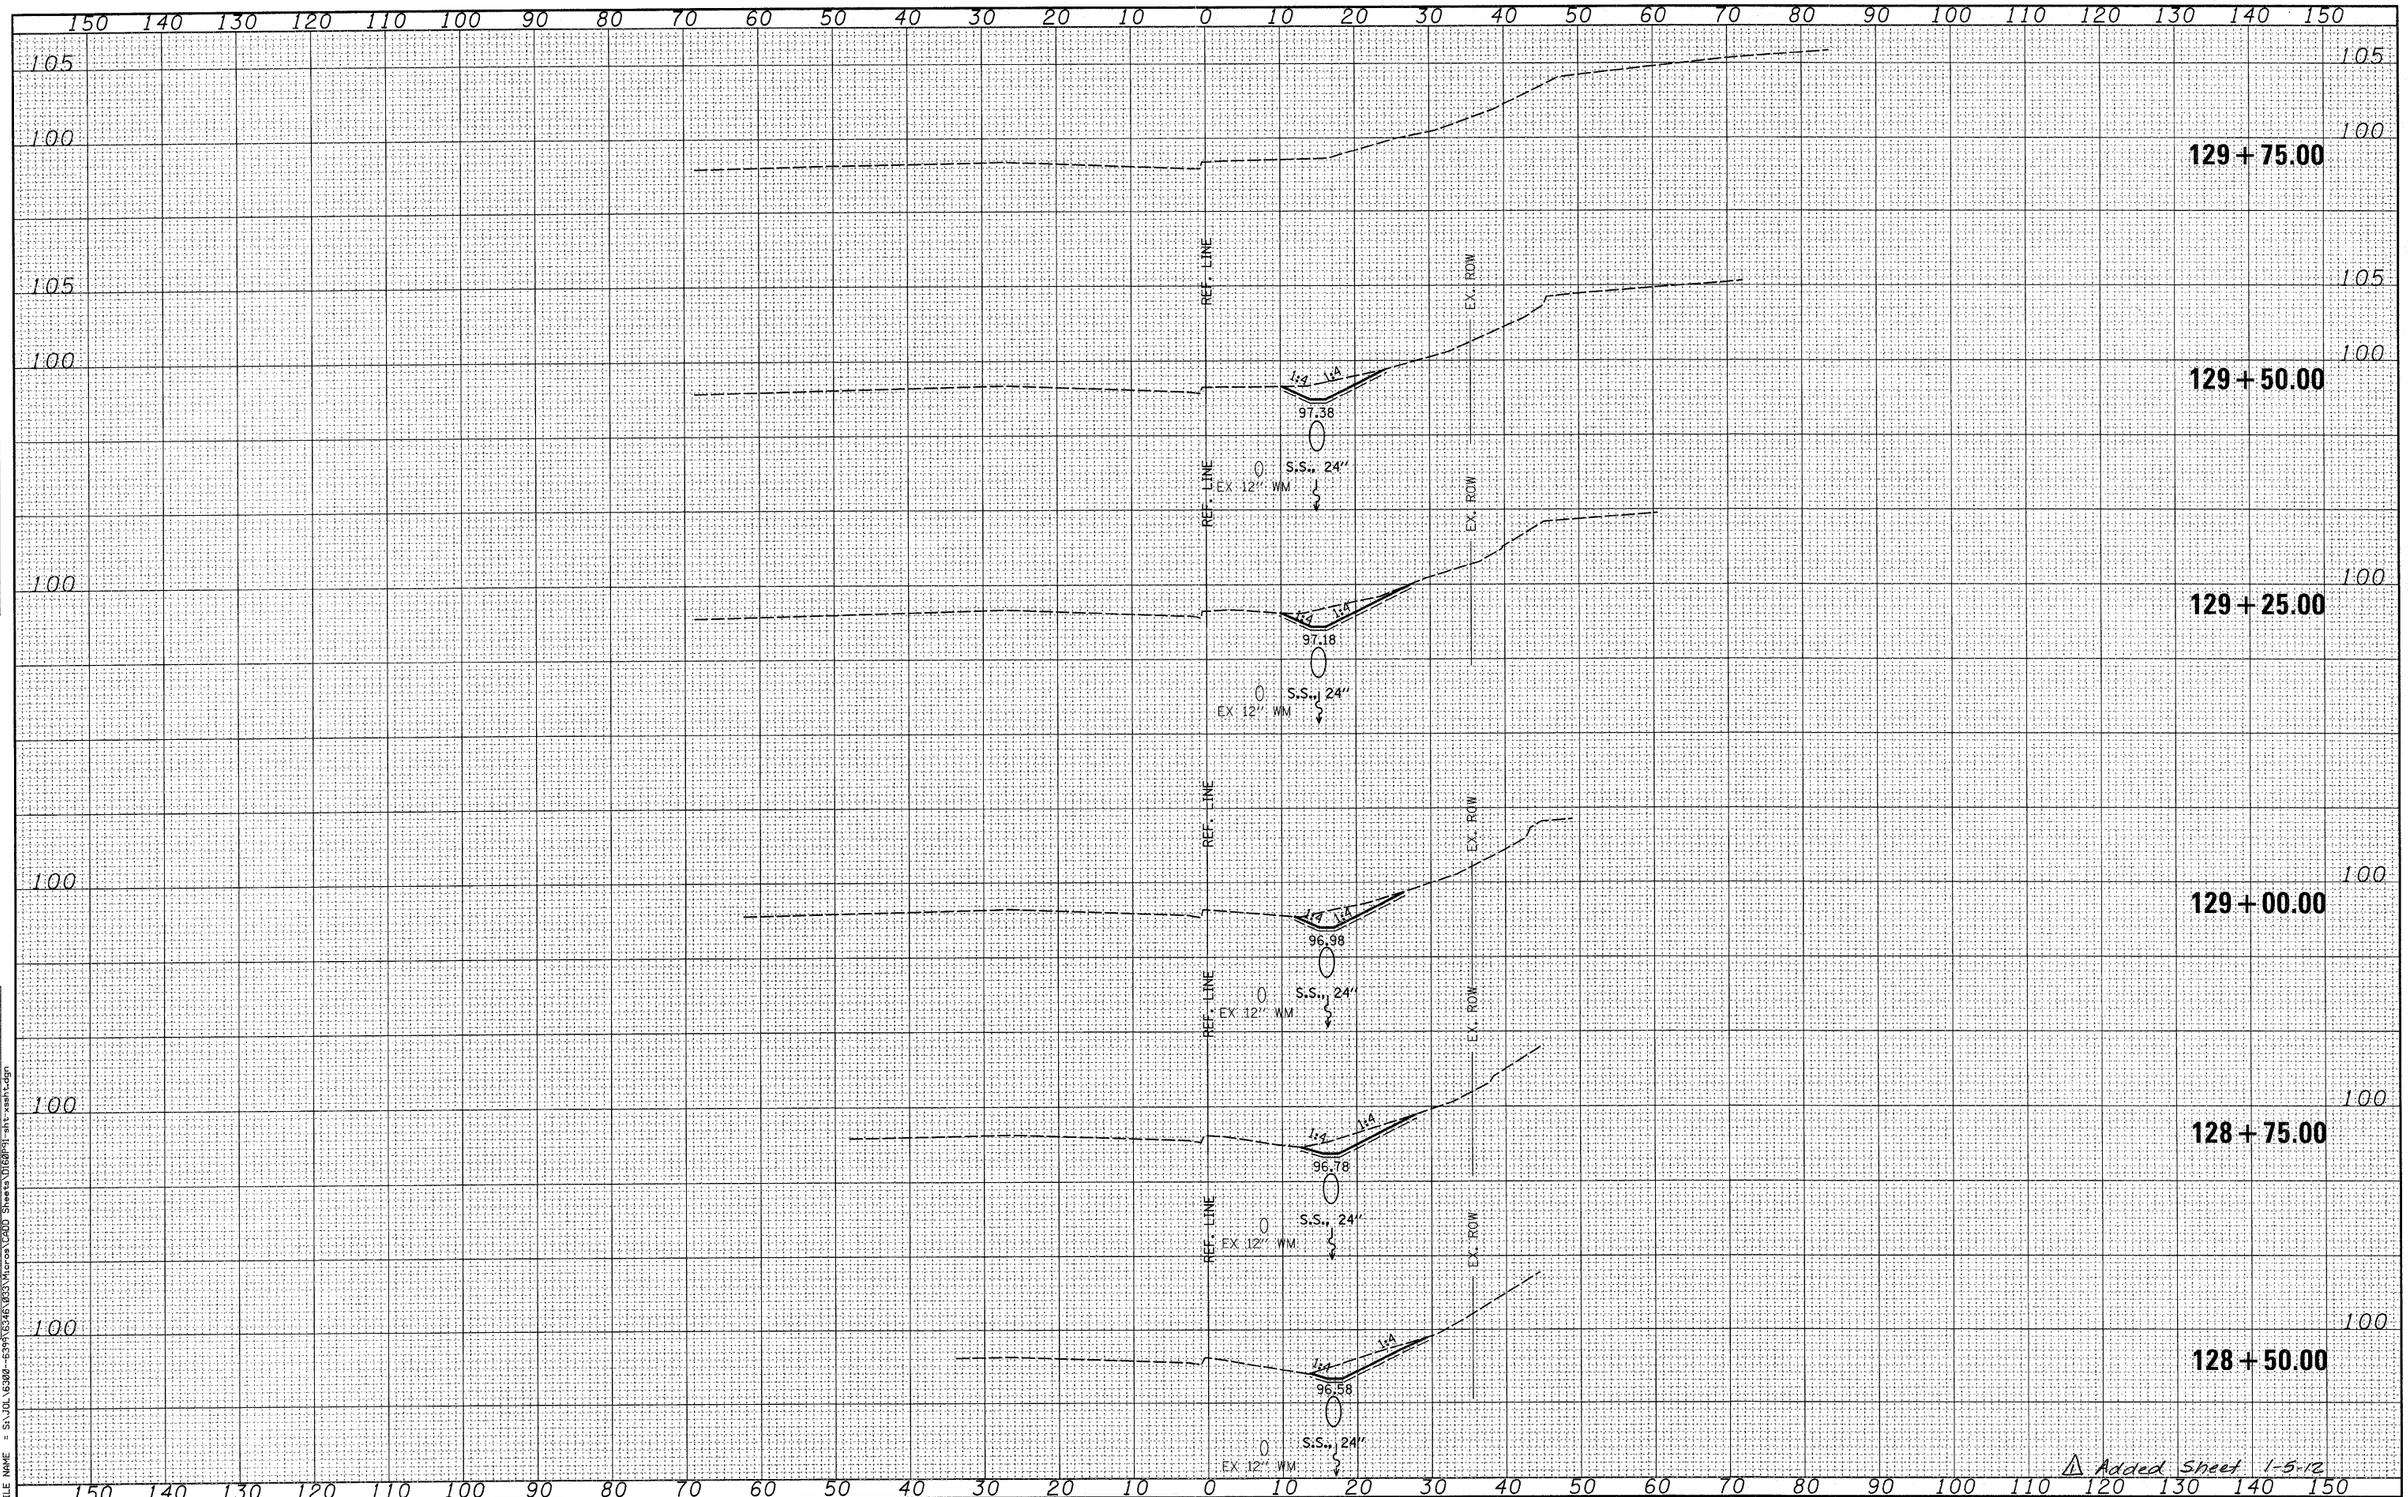

SURVEY NOTE BOOK NO. | SURVEYED | PLOTTED | TEMPLATE | AREAS | AREAS CHECKED

FILE NAME = S:\JOL\6300-6399\6346\033\Micros\CADD Sheets\D160P91-sht-xsht.dgn

SA STRAND ASSOCIATES® 1170 SOUTH HOUBOLT ROAD JOLIET, ILLINOIS 60431 (815) 744-4200	USER NAME = johnkp	DESIGNED - NJO	REVISED -	STATE OF ILLINOIS DEPARTMENT OF TRANSPORTATION	IL. RTE. 53 DRAINAGE CROSS SECTIONS	F.A.P. RTE. 870	SECTION 534-RS-5	COUNTY DUPAGE	TOTAL SHEETS 19	SHEET NO. 198
		CHECKED - MAG	REVISED -					CONTRACT NO. 60P91		
	PLOT SCALE = 10.0000 ' / IN.	DRAWN - JKP	REVISED -							
	PLOT DATE = 12/22/2011	CHECKED - MAG	REVISED -		SCALE: SHEET NO. 2 OF 2 SHEETS STA. 128+50.00 TO STA. 129+75.00	FED. ROAD DIST. NO. 1	ILLINOIS	FED. AID PROJECT		