F.A.P. RTE.	SECTION	COUNTY	TOTAL SHEETS	SHEET NO.
307	130 R-2	DUPAGE,KANE	647	63
STA.	3351+00	TO STA.	3364+00	
FED. ROAD DIST. NO.	ILLINOIS	FED. AID PROJECT		

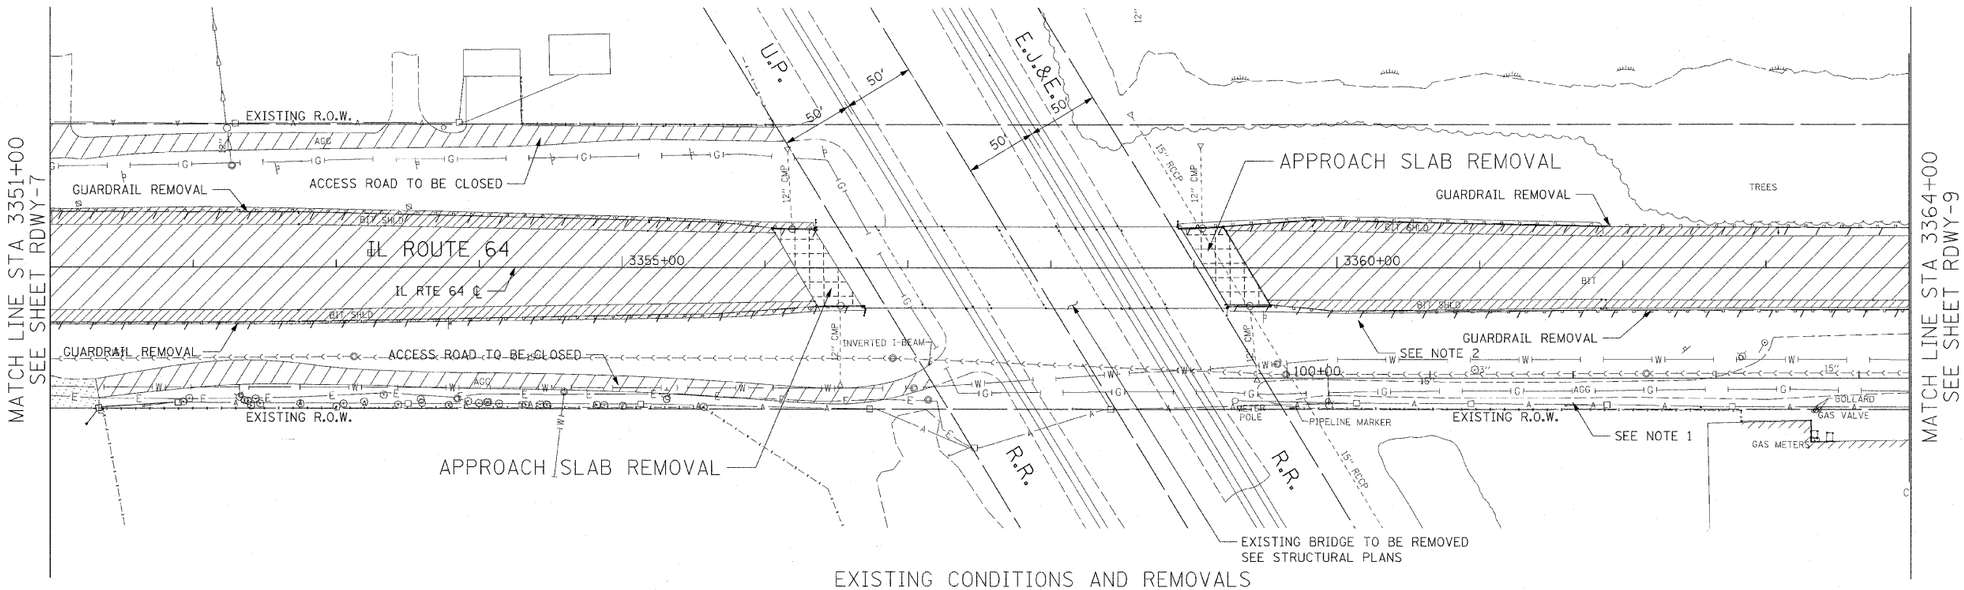

EXISTING CONDITIONS AND REMOVALS

62410

REMOVAL LEGEND:

- PAVEMENT REMOVAL
- MEDIAN REMOVAL
- DRIVEWAY PAVEMENT REMOVAL
- PAVED SHOULDER REMOVAL
- COMB CURB GUTTER REMOVAL
- SIDEWALK REMOVAL
- × TREE REMOVAL
- TREE REMOVAL, ACRES
- APPROACH SLAB REMOVAL

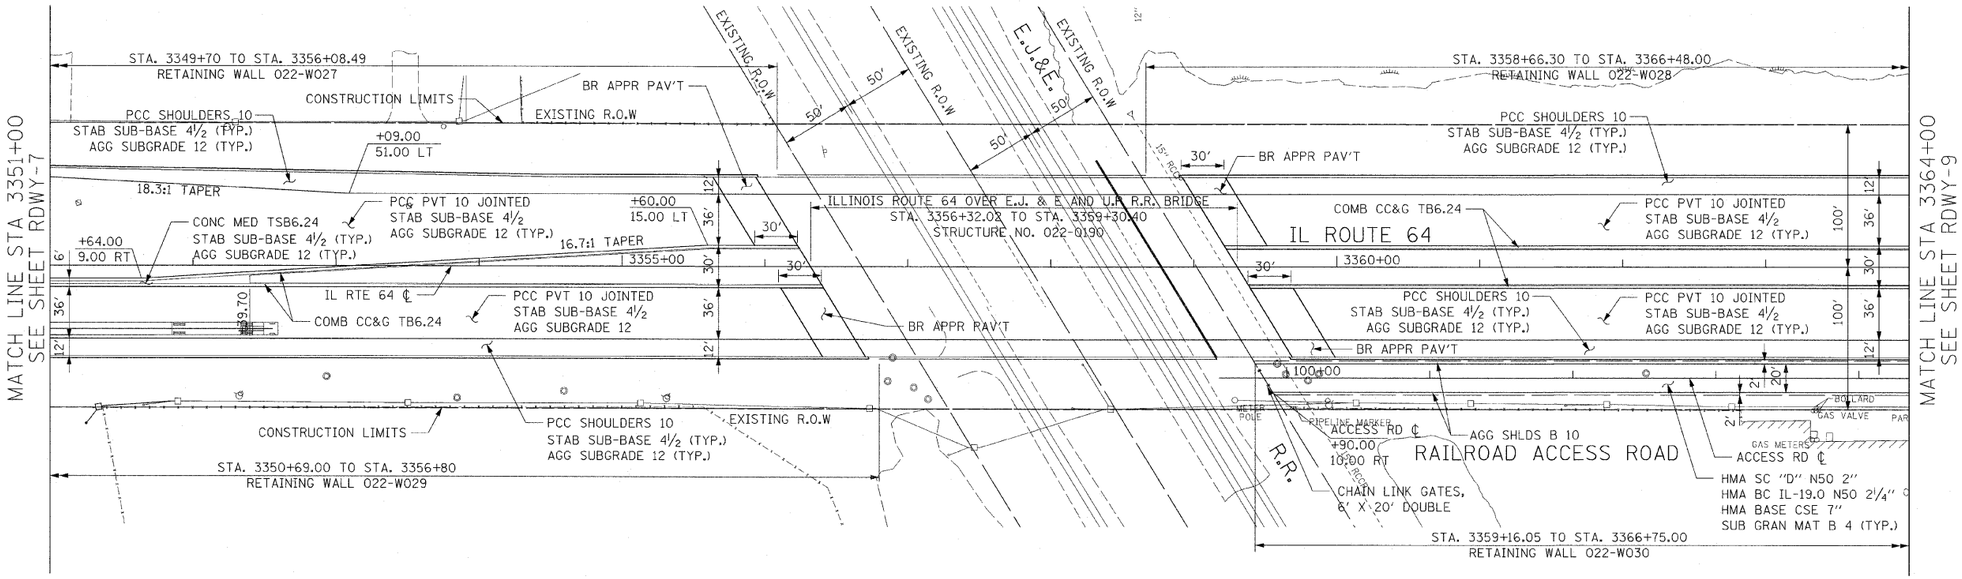

PROPOSED ROADWAY PLAN

50' 0 50' 100'
SCALE IN FEET

NOTES:

1. THE GENERAL CONTRACTOR IS REQUIRED TO HIRE AN ENVIRONMENTAL FIRM WITH AT LEAST FIVE (5) DOCUMENTED LEAKING UNDERGROUND STORAGE TANK (LUST) CLEANUPS OR THAT IS PREQUALIFIED IN HAZARDOUS WASTE BY THE DEPARTMENT TO REMEDIATE THE SOIL CONTAMINATION AND MONITOR FOR WORKER PROTECTION.
2. THE CONTRACTOR IS RESPONSIBLE FOR CONTACTING "THE CONSERVATION FOUNDATION" PRIOR TO THE BEGINNING OF ANY CONSTRUCTION ACTIVITY. THIS IS TO INSURE THAT THE PRAIRIE VEGETATION CAN BE TRANSPLANTED TO A SITE OUTSIDE THE CONSTRUCTION ZONE BY OTHERS.

RDWY-8

REVISIONS NAME	DATE

ILLINOIS DEPARTMENT OF TRANSPORTATION
F.A.P. ROUTE 307 (ILLINOIS ROUTE 64)

ROADWAY PLAN
ILLINOIS ROUTE 64
STA. 3351+00 TO STA. 3364+00

SCALE: 1" = 50' DRAWN BY: JWM
DATE: DECEMBER 2, 2011 CHECKED BY: RMG

AECOM

12/2