F.A.P. RTE.	SECTION	COUNTY	TOTAL SHEETS	SHEET NO.
307	130 R-2	DUPAGE,KANE	647	173
STA. 3377+00		TO STA. 3390+00		
FED. ROAD DIST. NO.	ILLINOIS	FED. AID PROJECT		

62410

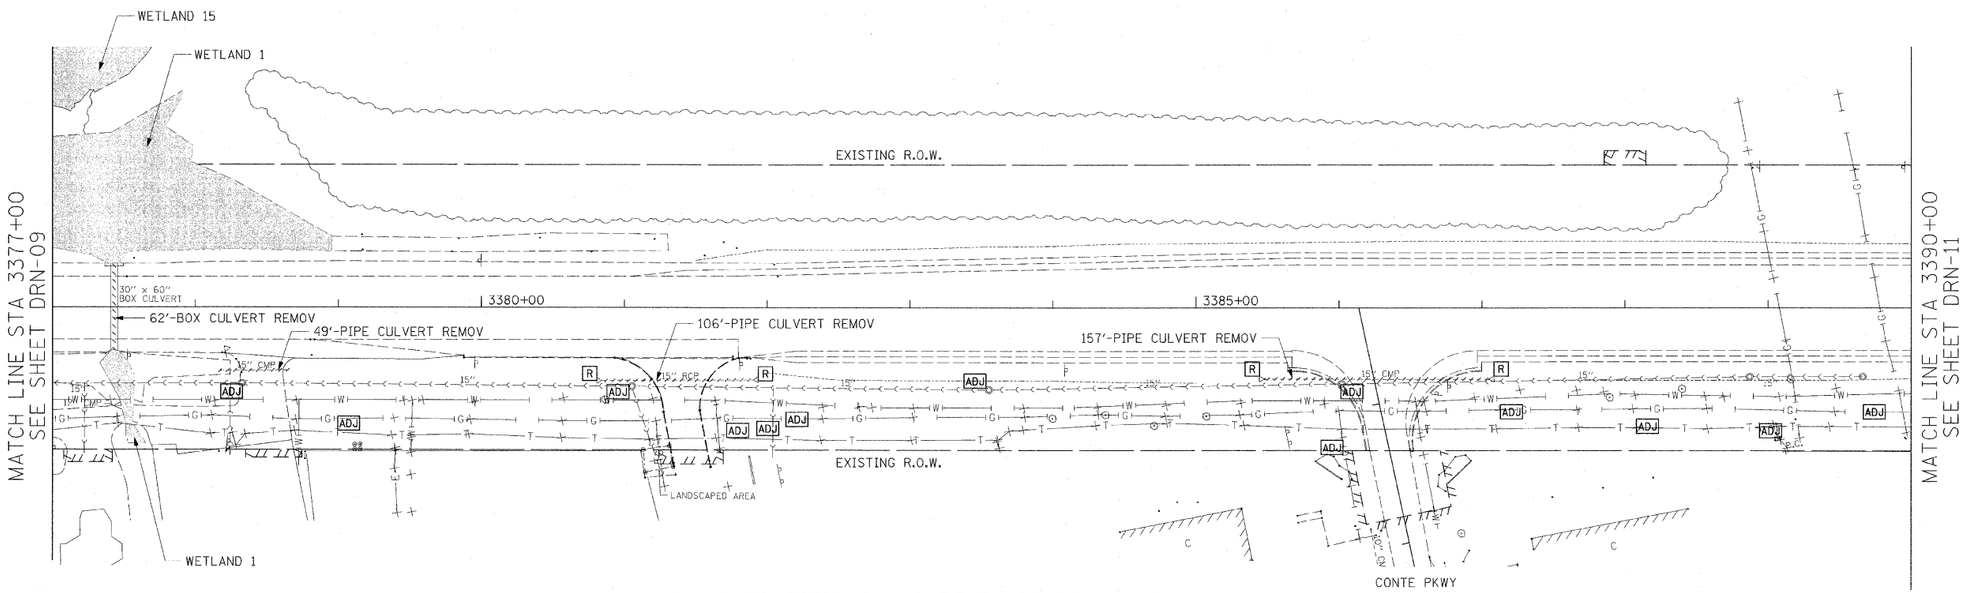

EXISTING CONDITIONS AND DRAINAGE REMOVALS

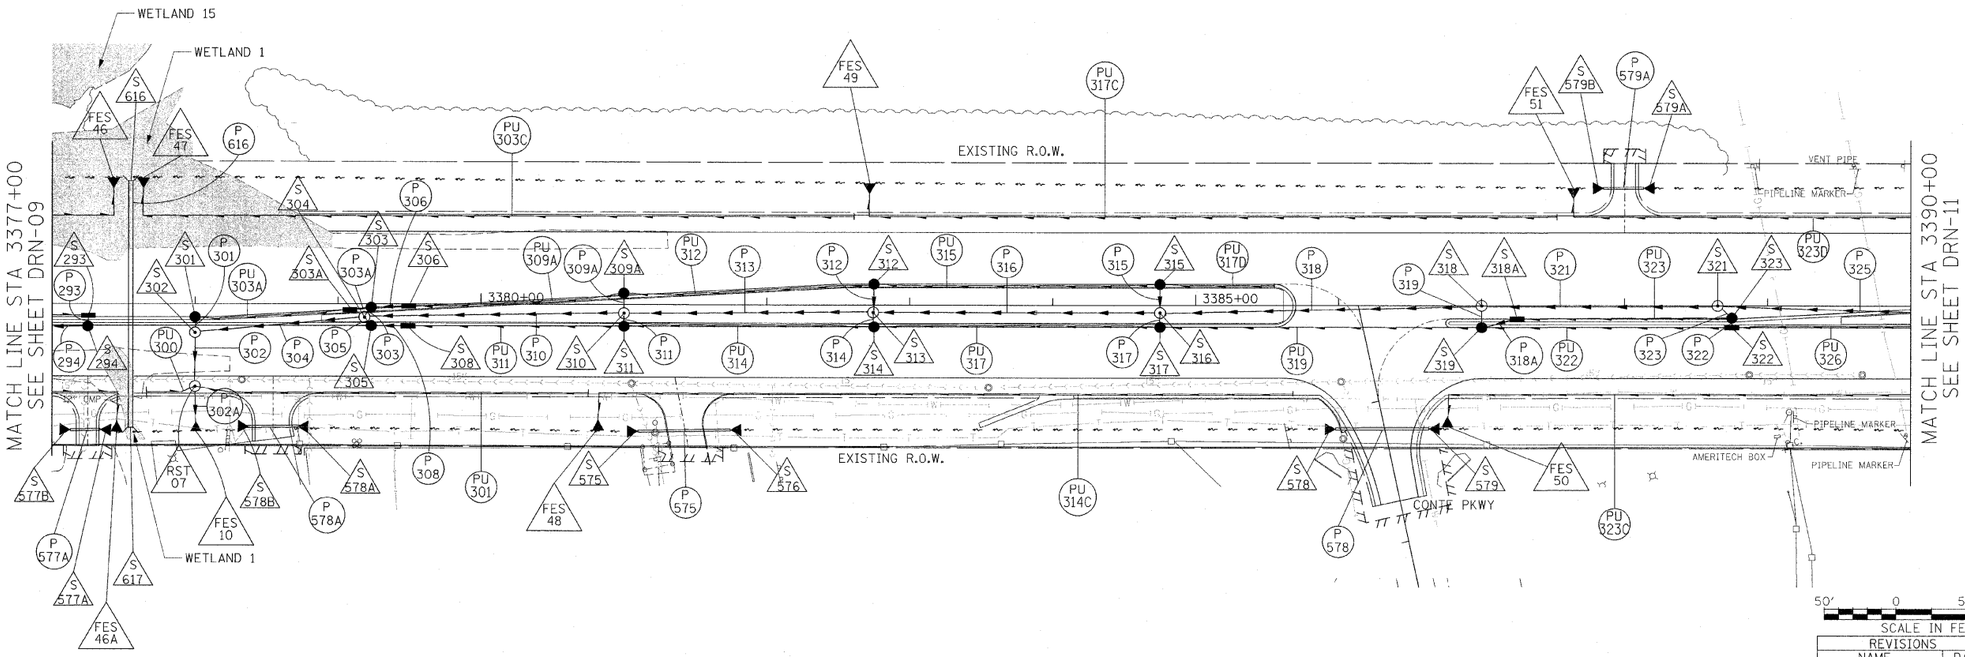

PROPOSED DRAINAGE PLAN

50' 0 50' 100'
SCALE IN FEET

DRN-10

REVISIONS NAME	DATE

ILLINOIS DEPARTMENT OF TRANSPORTATION
F.A.P. ROUTE 307 (ILLINOIS ROUTE 64)

DRAINAGE PLAN
IL ROUTE 64
STA. 3377+00 TO STA. 3390+00

SCALE: VERT: NONE
HORIZ: 1" = 50'
DATE: DECEMBER 2, 2011

DRAWN BY: AFC
CHECKED BY: EEY

NOTES:

1. SEE DRAINAGE SCHEDULE FOR CULVERT, STRUCTURE, PIPE, AND UNDERDRAIN INFORMATION

AECOM

12/2