LEGEND

- TEMPORARY PAVEMENT
- CONSTRUCTION WORK ZONE
- DIRECTION OF TRAFFIC FLOW
- ARROW BOARD
- TYPE I OR II BARRICADE
- TYPE I OR II BARRICADE WITH FLASHING LIGHT
- TYPE I OR II DIRECTION INDICATOR BARRICADE
- VERTICAL PANEL
- TYPE III BARRICADE WITH FLASHING LIGHTS

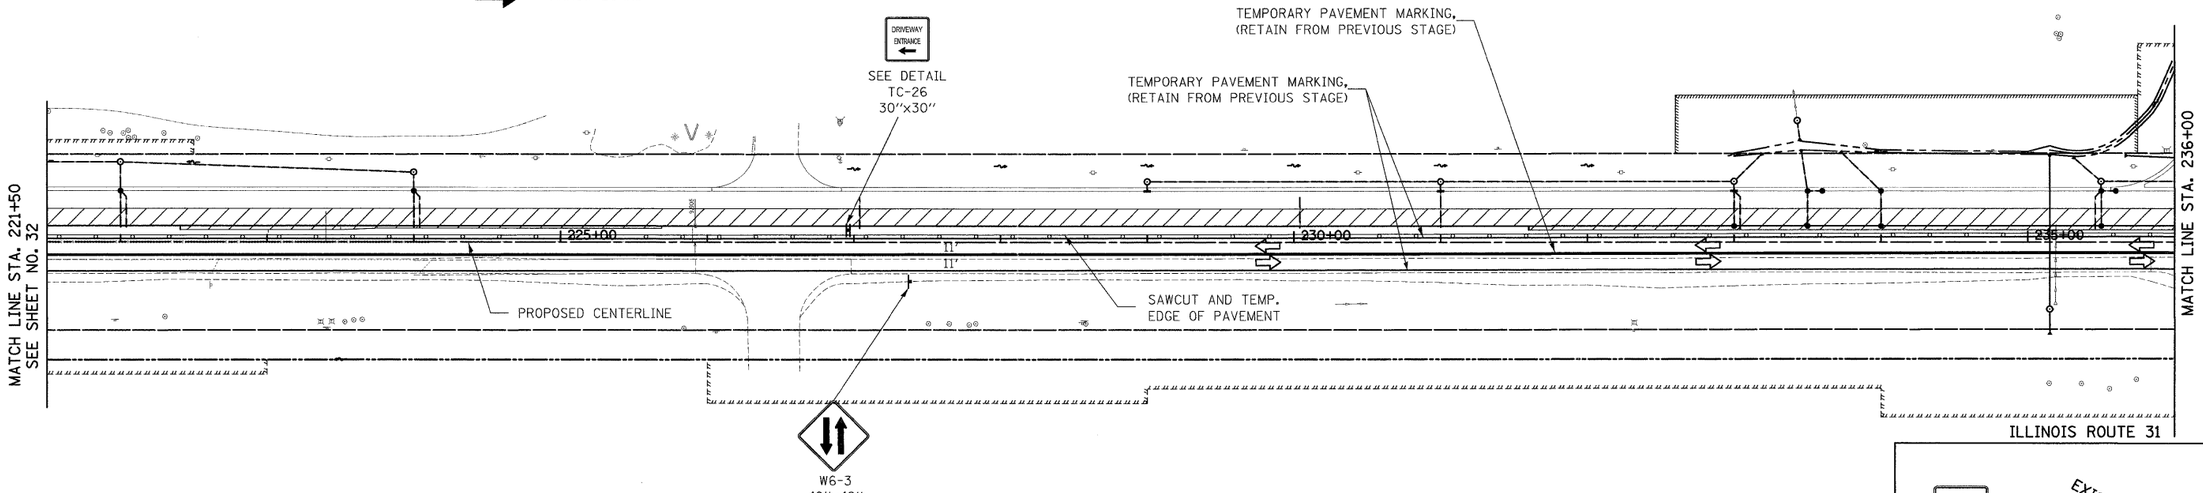

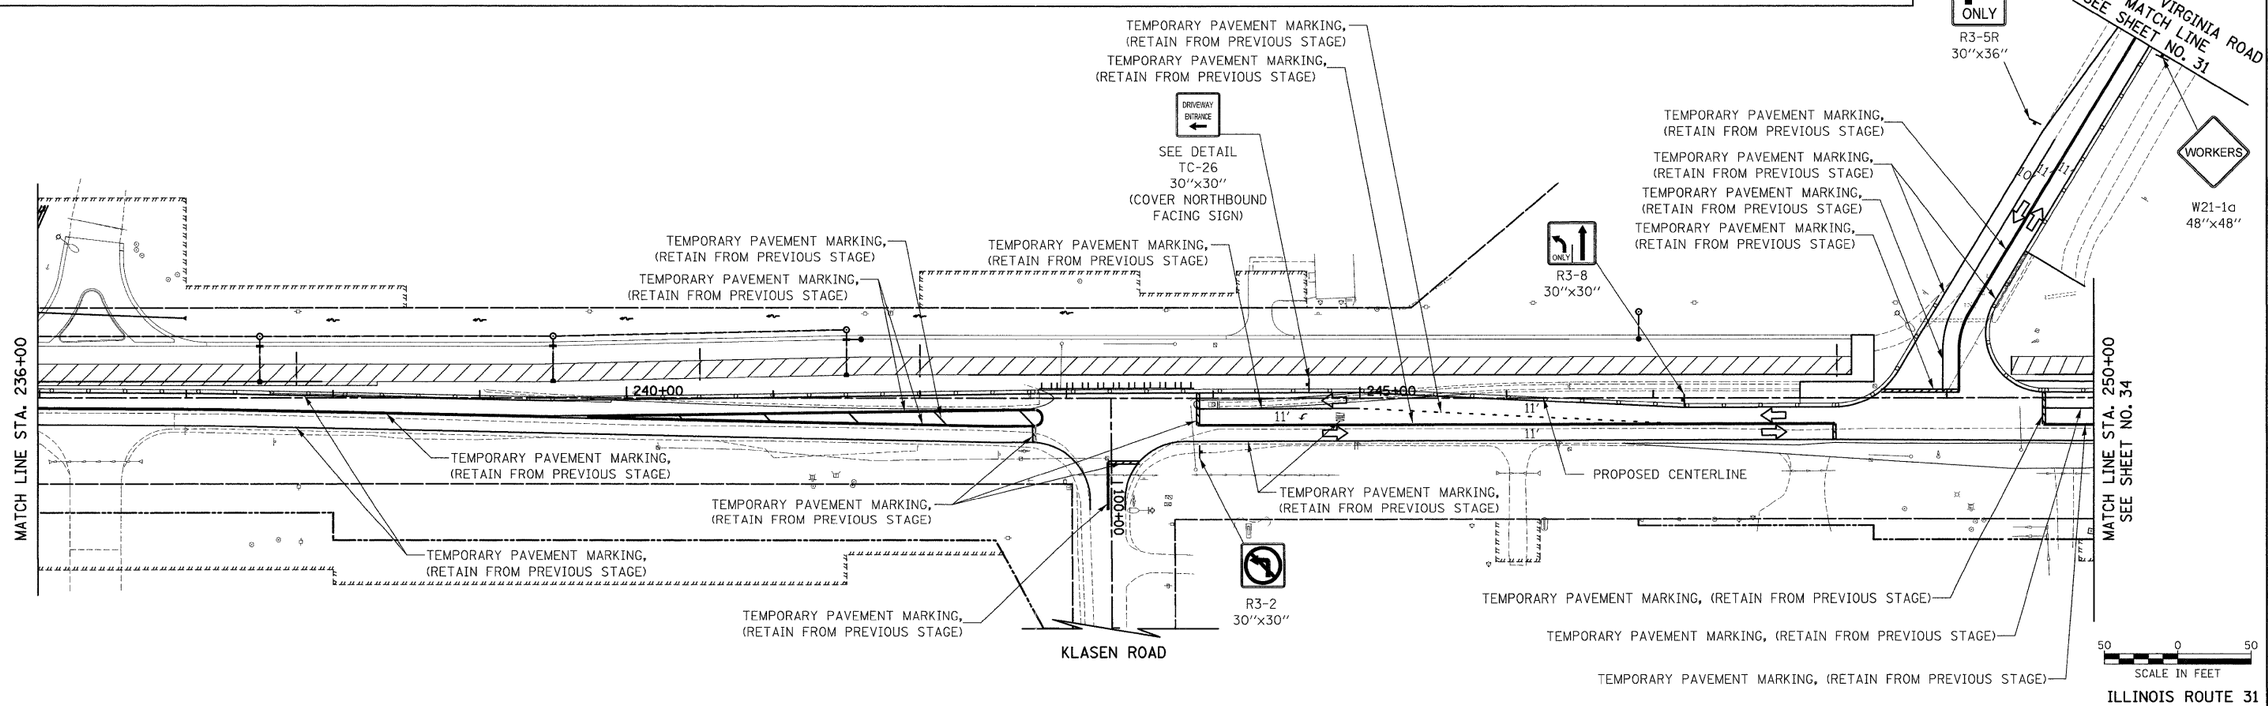

FILE NAME = Y:\2278 Virginia Klasen\cad\sheet\06-MOT\2278_MOT_1B_02.dgn	USER NAME = kwh_str	DESIGNED - KWH	REVISED -
		DRAWN - DTE	REVISED -
	PLOT SCALE = 50.0000 ' / in.	CHECKED - GAB	REVISED -
	PLOT DATE = 12/9/2011	DATE - 10/24/11	REVISED -

STATE OF ILLINOIS
DEPARTMENT OF TRANSPORTATION

MAINTENANCE OF TRAFFIC – STAGE 1B

SCALE: 1" = 50' | SHEET NO. 10 OF 31 SHEETS | STA. 221+50 TO STA. 250+00

F.A.U. RTE.	SECTION	COUNTY	TOTAL SHEETS	SHEET NO.
3887	96-00209-01-PV	MCHENRY	271	33
		CONTRACT NO. 63553		
FED. ROAD DIST. NO. 1	ILLINOIS	FED. AID PROJECT HPP-4064(003)		