PLAN
SURVEYED
PLOTTED
ALIGNMENT CHECKED
RT. OF WAY CHECKED
CADD FILE NAME
NOTE BOOK
NO.
BY
DATE

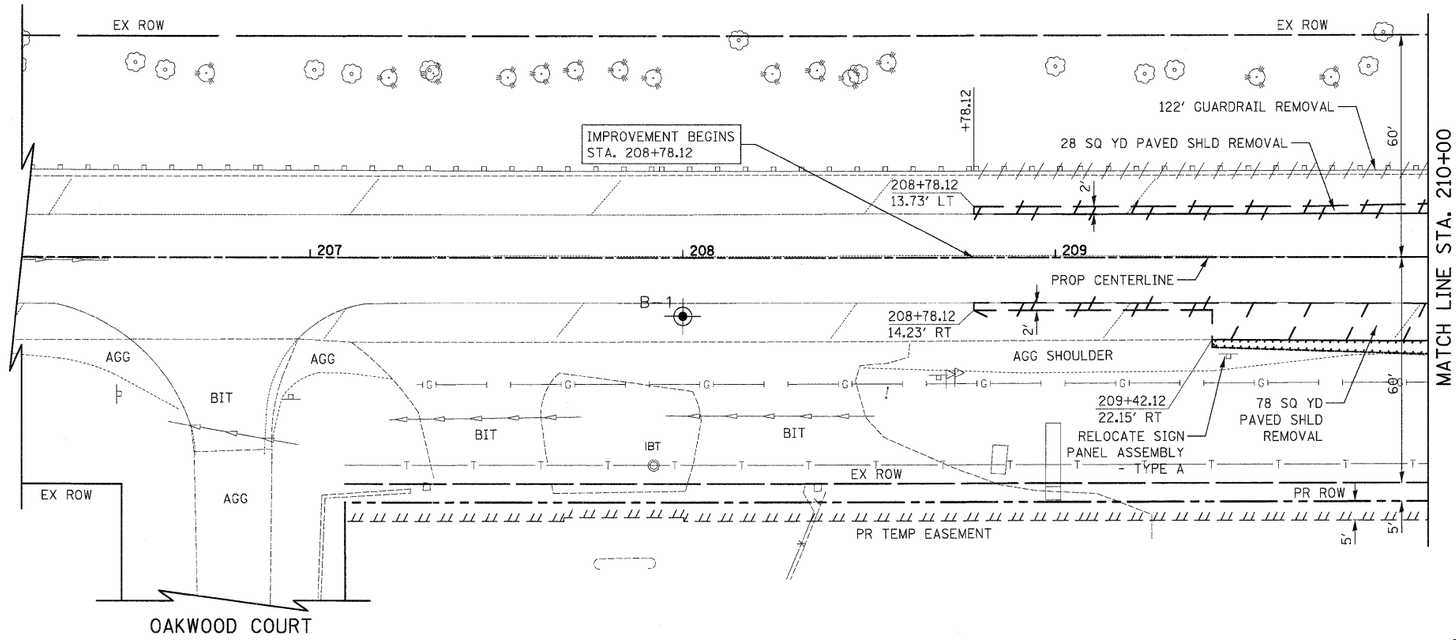

ILLINOIS ROUTE 31

PROFILE
SURVEYED
PLOTTED
ALIGNMENT CHECKED
RT. OF WAY NOTED
STRUCTURE NOTATNS CHKD
NOTE BOOK
NO.
BY
DATE

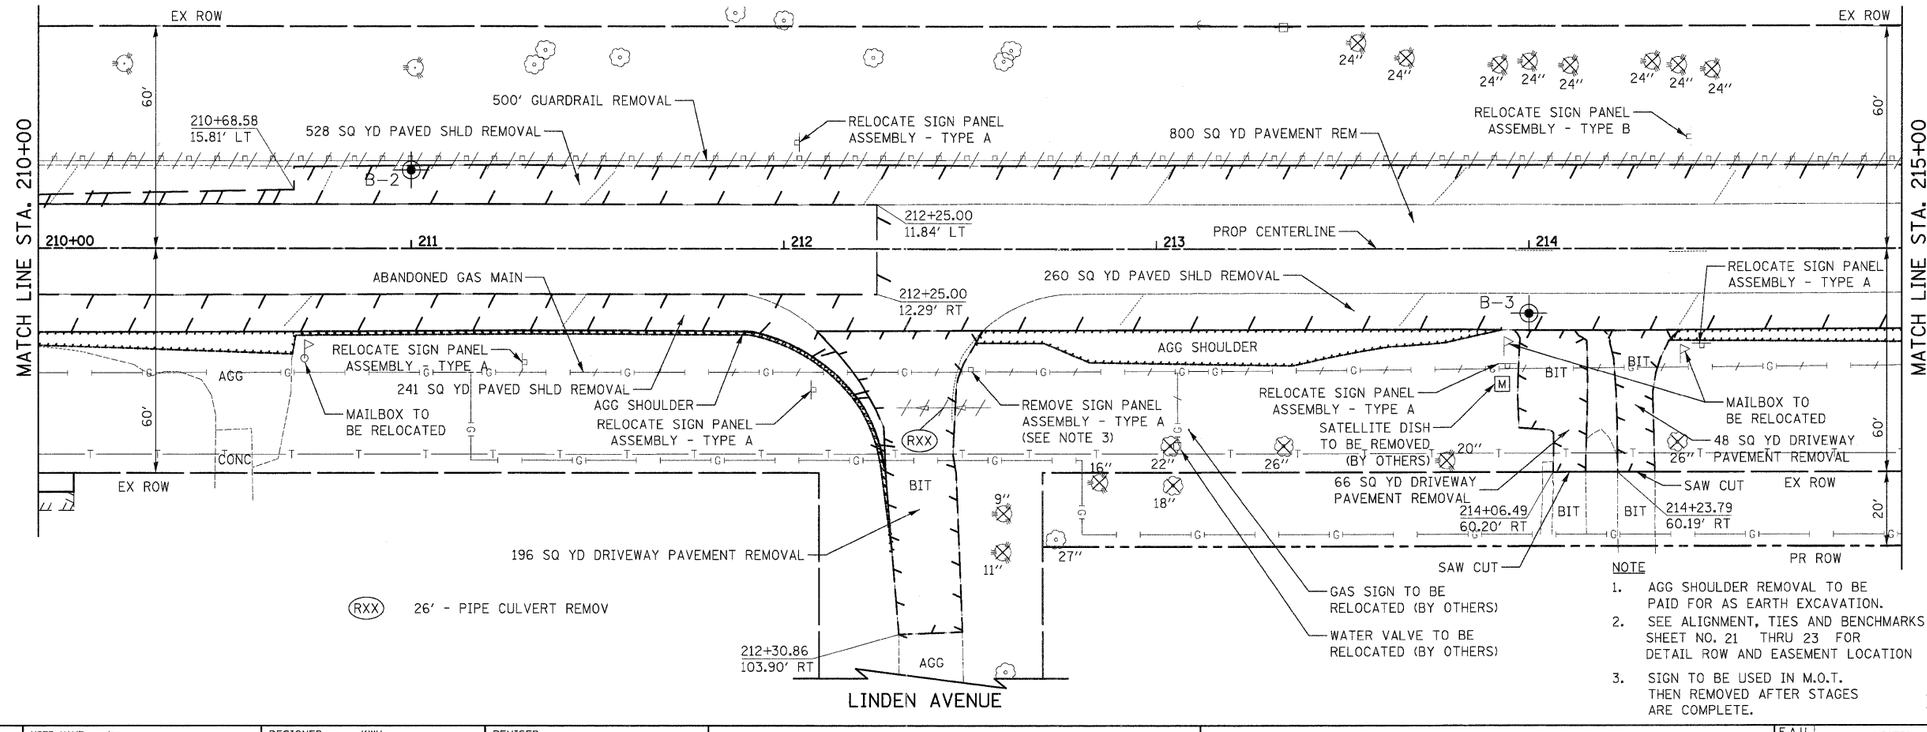

NOTE

1. AGG SHOULDER REMOVAL TO BE PAID FOR AS EARTH EXCAVATION.
2. SEE ALIGNMENT, TIES AND BENCHMARKS SHEET NO. 21 THRU 23 FOR DETAIL ROW AND EASEMENT LOCATION
3. SIGN TO BE USED IN M.O.T. THEN REMOVED AFTER STAGES ARE COMPLETE.

20 0 20
SCALE IN FEET

ILLINOIS ROUTE 31

FILE NAME = Y:\2278 Virginia Klasen\cad\sheet\07-Removals\2278_REM_01.dgn	USER NAME = dte	DESIGNED - KWH	REVISED -
		DRAWN - DTE	REVISED -
	PLOT SCALE = 20.0000 ' / in.	CHECKED - GAB	REVISED -
	PLOT DATE = 12/24/2011	DATE - 10/24/11	REVISED -

STATE OF ILLINOIS
DEPARTMENT OF TRANSPORTATION

REMOVAL PLAN

SCALE: 1" = 20' | SHEET NO. 1 OF 14 SHEETS | STA. 210+00 TO STA. 215+00

F.A.U. RTE.	SECTION	COUNTY	TOTAL SHEETS	SHEET NO.
3887	96-00209-01-PV	McHENRY	271	55
		CONTRACT NO. 63553		
FED. ROAD DIST. NO. 1	ILLINOIS	FED. AID PROJECT HPP-4064(003)		