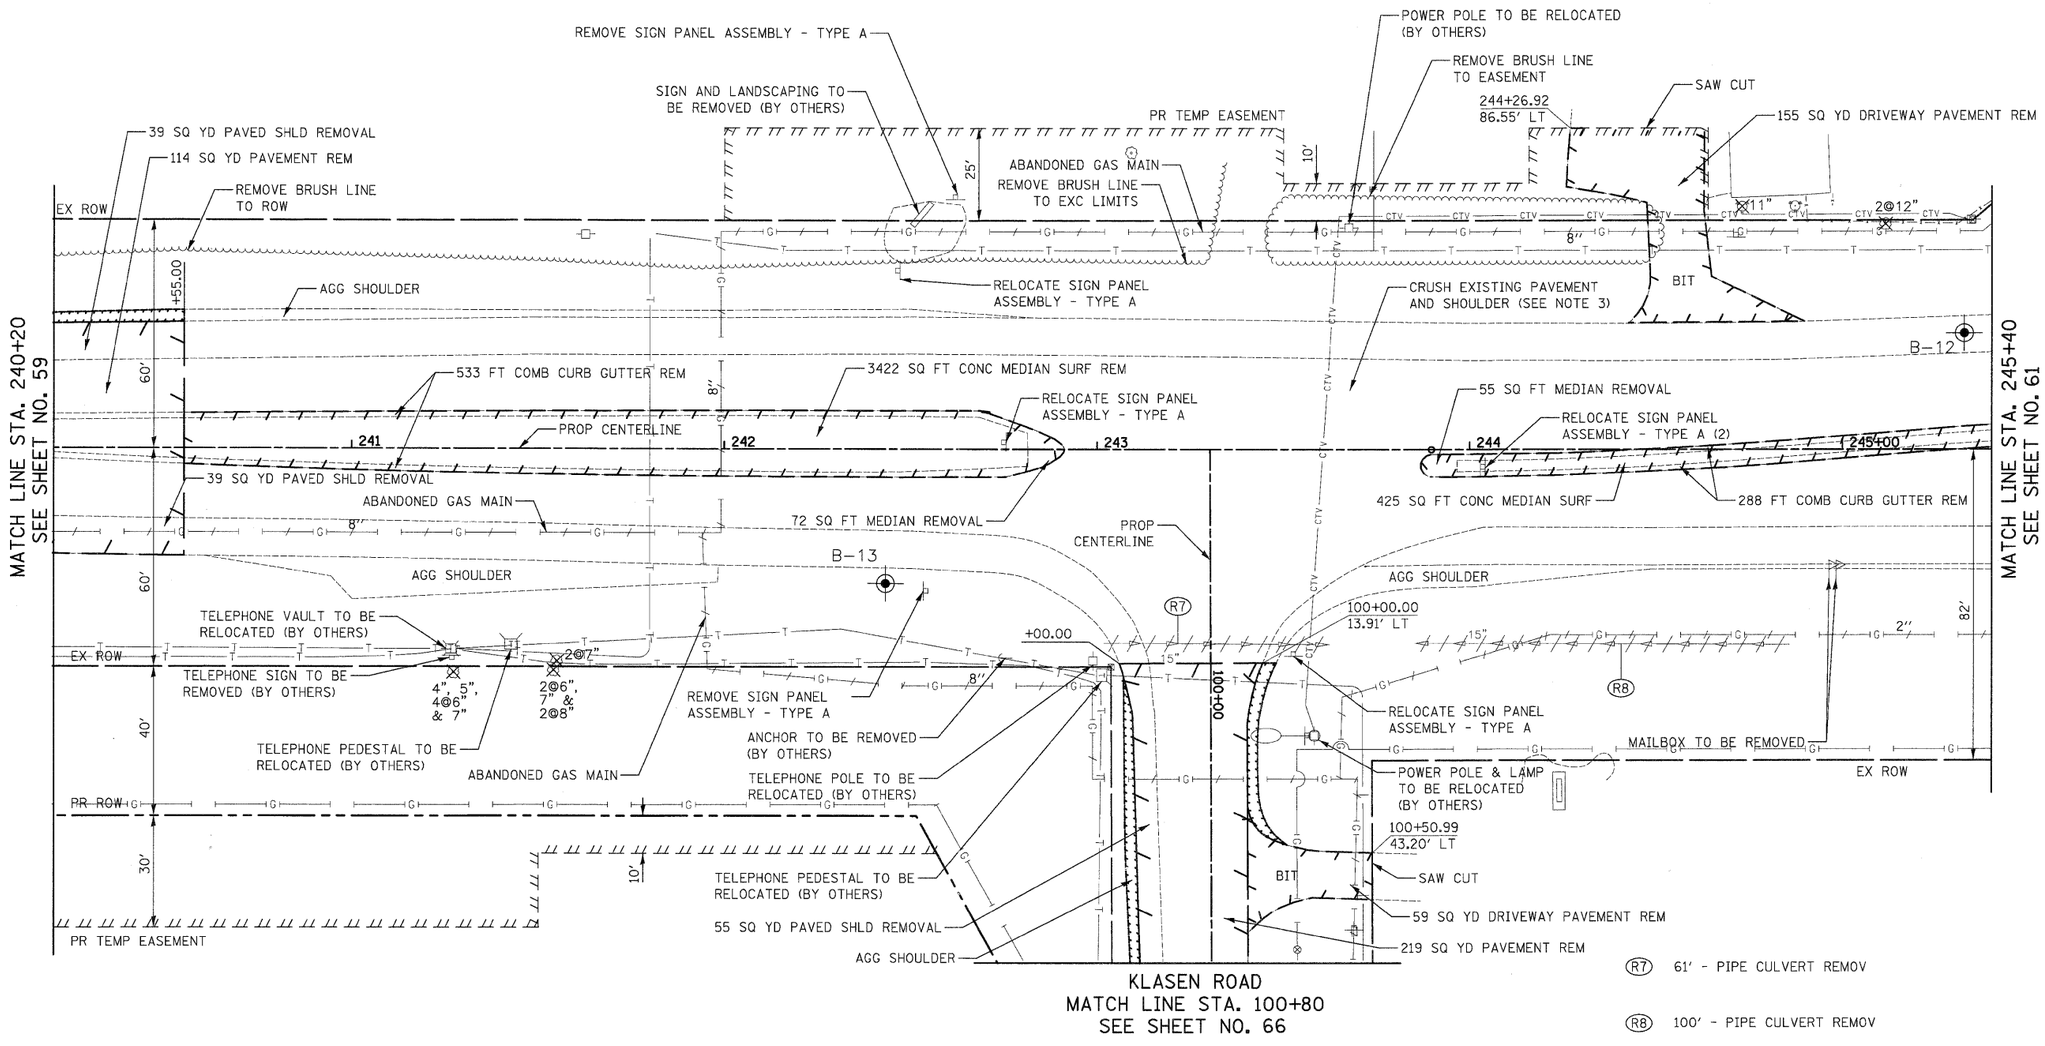

NOTE

1. AGG SHOULDER REMOVAL TO BE PAID FOR AS EARTH EXCAVATION
2. SEE ALIGNMENT, TIES AND BENCHMARKS SHEET NO. 21 THRU 23 FOR DETAIL ROW AND EASEMENT LOCATIONS
3. PAVEMENT SHALL BE BROKEN INTO PIECES NOT TO EXCEED 3 SQ FT IN SURFACE AREA AND TO BE PAID FOR AS EARTH EXCAVATION.

20 0 20
SCALE IN FEET

ILLINOIS ROUTE 31

FILE NAME = Y:\2278 Virginia Klasen\cad\sheet\07-Removals\2278_REM_06.dgn	USER NAME = dte	DESIGNED - KWH	REVISED -	STATE OF ILLINOIS DEPARTMENT OF TRANSPORTATION	REMOVAL PLAN	F.A.U. RTE.	SECTION	COUNTY	TOTAL SHEETS / SHEET NO.
		DRAWN - DTE	REVISED -			3887	96-00209-01-PV	MCHENRY	271 / 60
	PLOT SCALE = 20.0000 ' / in.	CHECKED - GAB	REVISED -					CONTRACT NO. 63553	
	PLOT DATE = 10/24/2011	DATE - 10/24/11	REVISED -		SCALE: 1" = 20' / SHEET NO. 6 OF 14 SHEETS / STA. 240+20 TO STA. 245+40	FED. ROAD DIST. NO. 1	ILLINOIS	FED. AID PROJECT HPP-4064(003)	