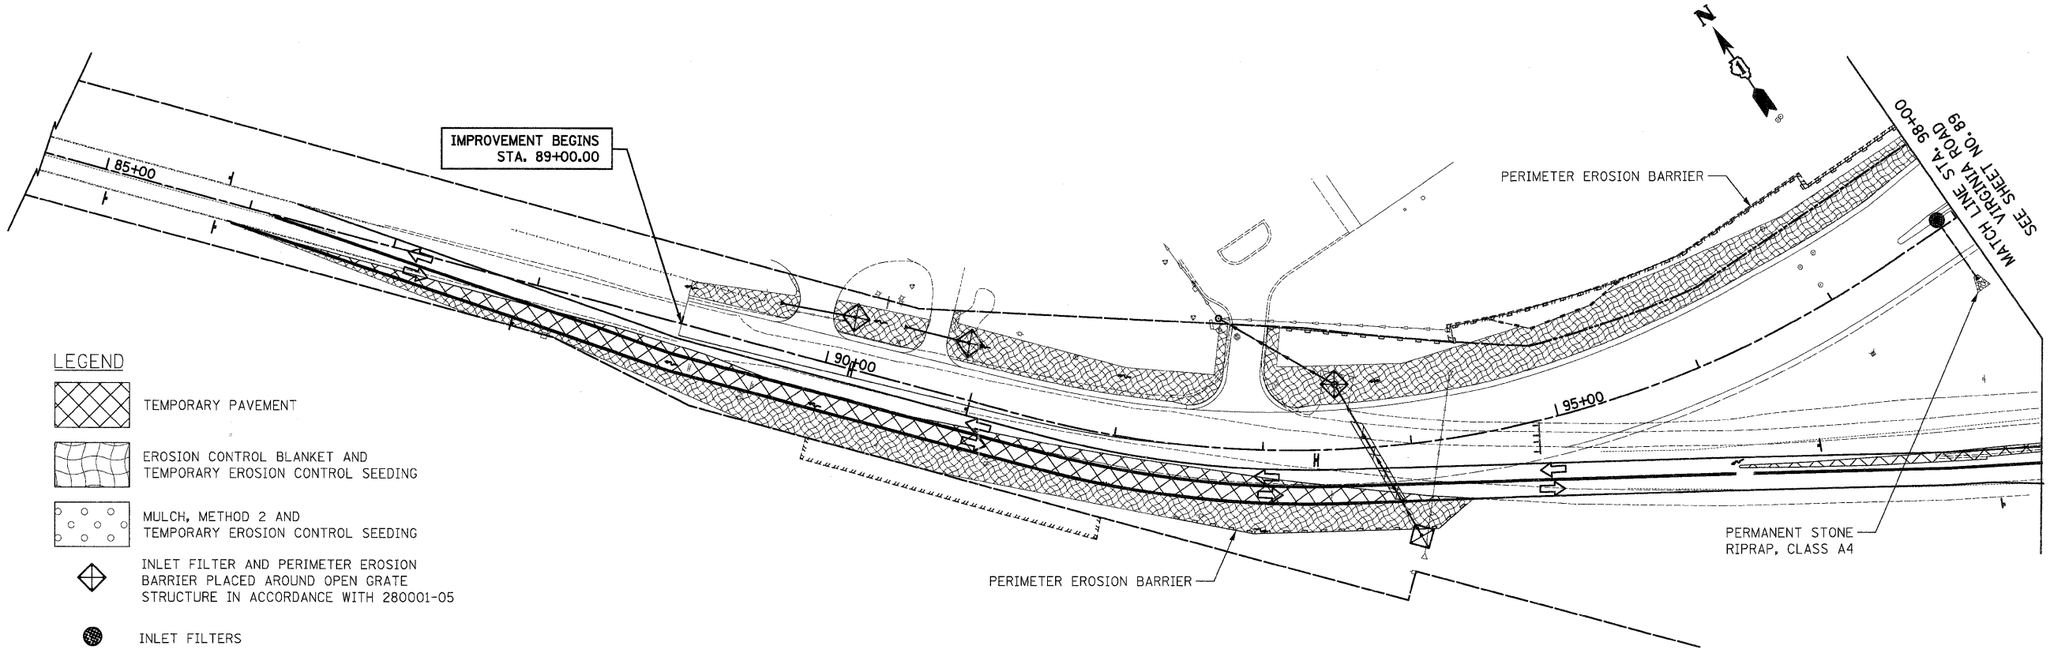

VIRGINIA ROAD - STAGE 1A, 1B & 1C

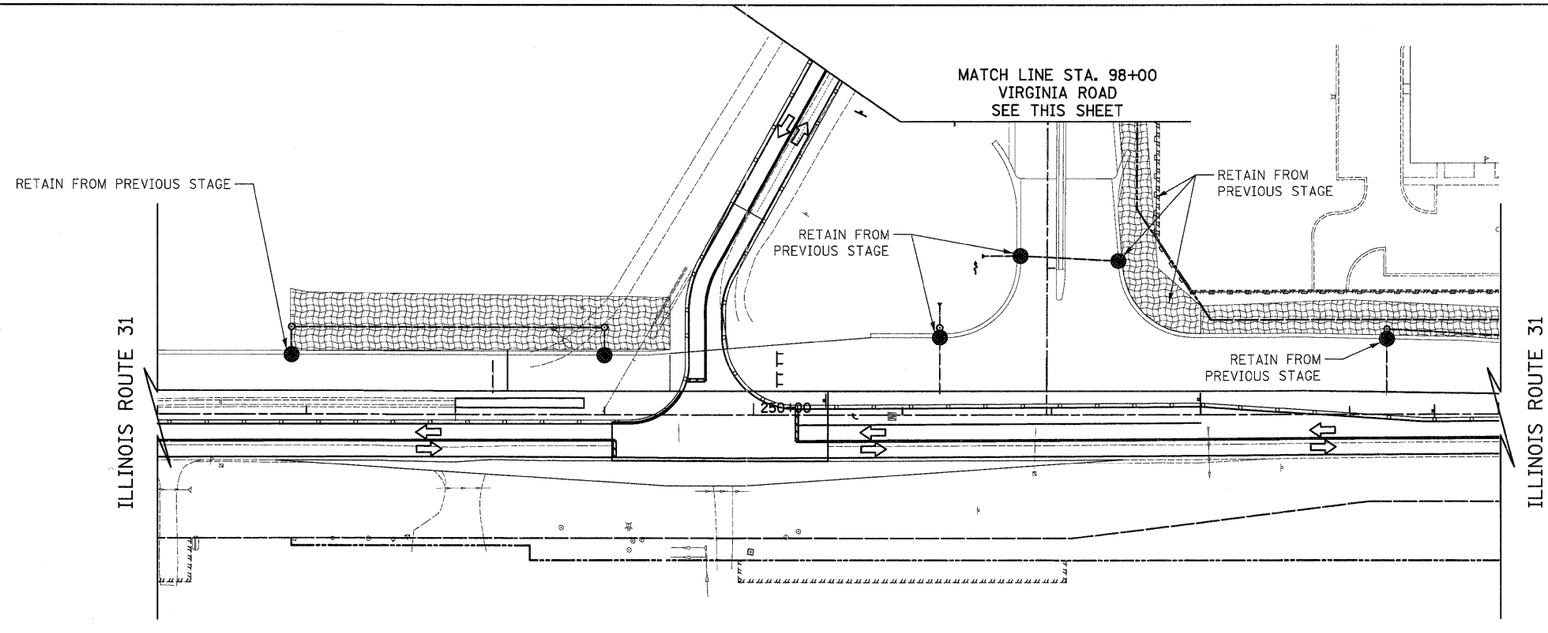

NOTES:

1. ALL TEMPORARY DITCH CHECKS ARE 1 FOOT IN HEIGHT UNLESS OTHERWISE NOTED.

50 0 50
SCALE IN FEET

ILLINOIS ROUTE 31 - STAGE 1C

FILE NAME = Y:\2278 Virginia Klasen\cad\sheet\10-ErosionControl\2278_ERO_04.dgn	USER NAME = dte	DESIGNED - DTE	REVISED -
		DRAWN - DTE	REVISED -
	PLOT SCALE = 50.0000 ' / in.	CHECKED - GAB	REVISED -
	PLOT DATE = 10/24/2011	DATE - 10/24/11	REVISED -

STATE OF ILLINOIS
DEPARTMENT OF TRANSPORTATION

EROSION AND SEDIMENT CONTROL – STAGE 1A, 1B & 1C

SCALE: 1" = 50' | SHEET NO. 4 OF 9 SHEETS | STA. 89+00 | TO STA. 98+00

F.A.U. RTE.	SECTION	COUNTY	TOTAL SHEETS	SHEET NO.
3887	96-00209-01-PV	MCHENRY	271	91
		CONTRACT NO. 63553		
FED. ROAD DIST. NO. 1	ILLINOIS	FED. AID PROJECT HPP-4064(003)		