PLAN

NOTE BOOK	SURVEYED	BY
NO.	PLOTTED	
	CROSS SECTIONS CHECKED	
	ALIGNMENT CHECKED	
	RT. OF WAY CHECKED	
	CADD FILE NAME	DATE

PROFILE

NOTE BOOK	SURVEYED	BY
NO.	PLOTTED	
	CROSS SECTIONS CHECKED	
	B.M. NOTED	
	STRUCTURE NOTATIONS CHKD	DATE

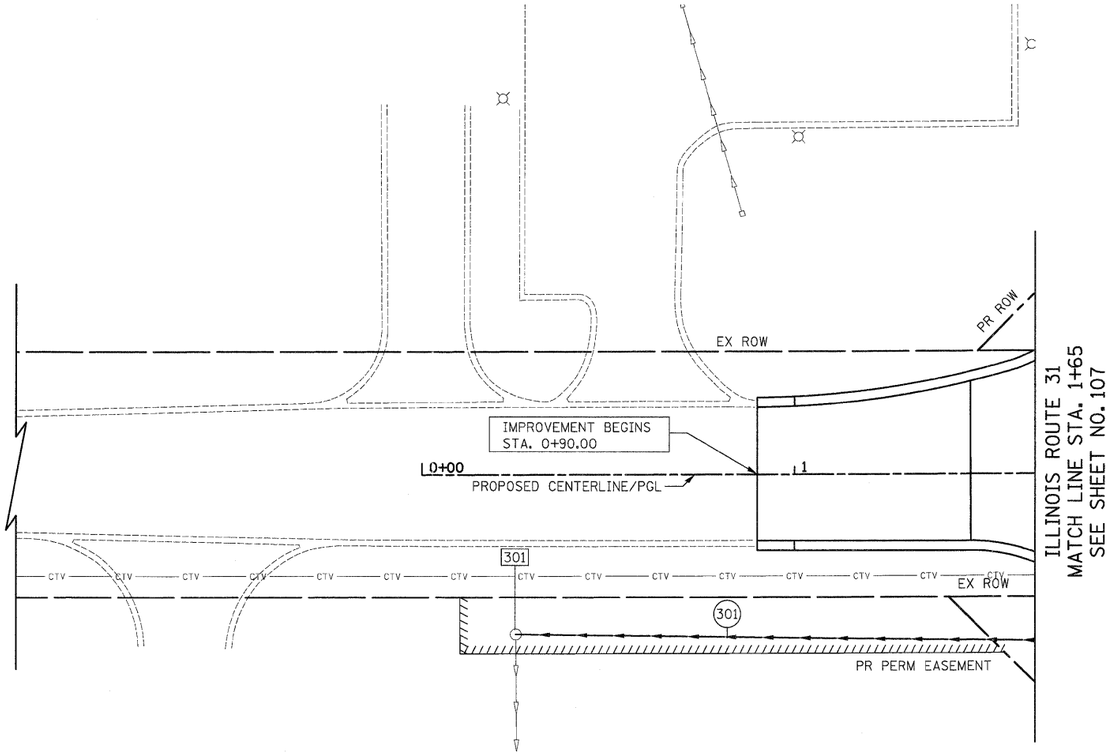

ILLINOIS ROUTE 31
MATCH LINE STA. 1+65
SEE SHEET NO. 107

301 STA. 0+25, 42.7' RT
EXISTING CB CL
RIM = 865.85
INV = 860.00 (E)
INV = 859.70 EX (S)

(301) 154' - STORM SEW CL A 2, 12" @ 2.47%
TBF = 0.0 CU YD

N

HORIZ.: 20 0 20
VERT.: 5 0 5
SCALE IN FEET

TRINITY DRIVE

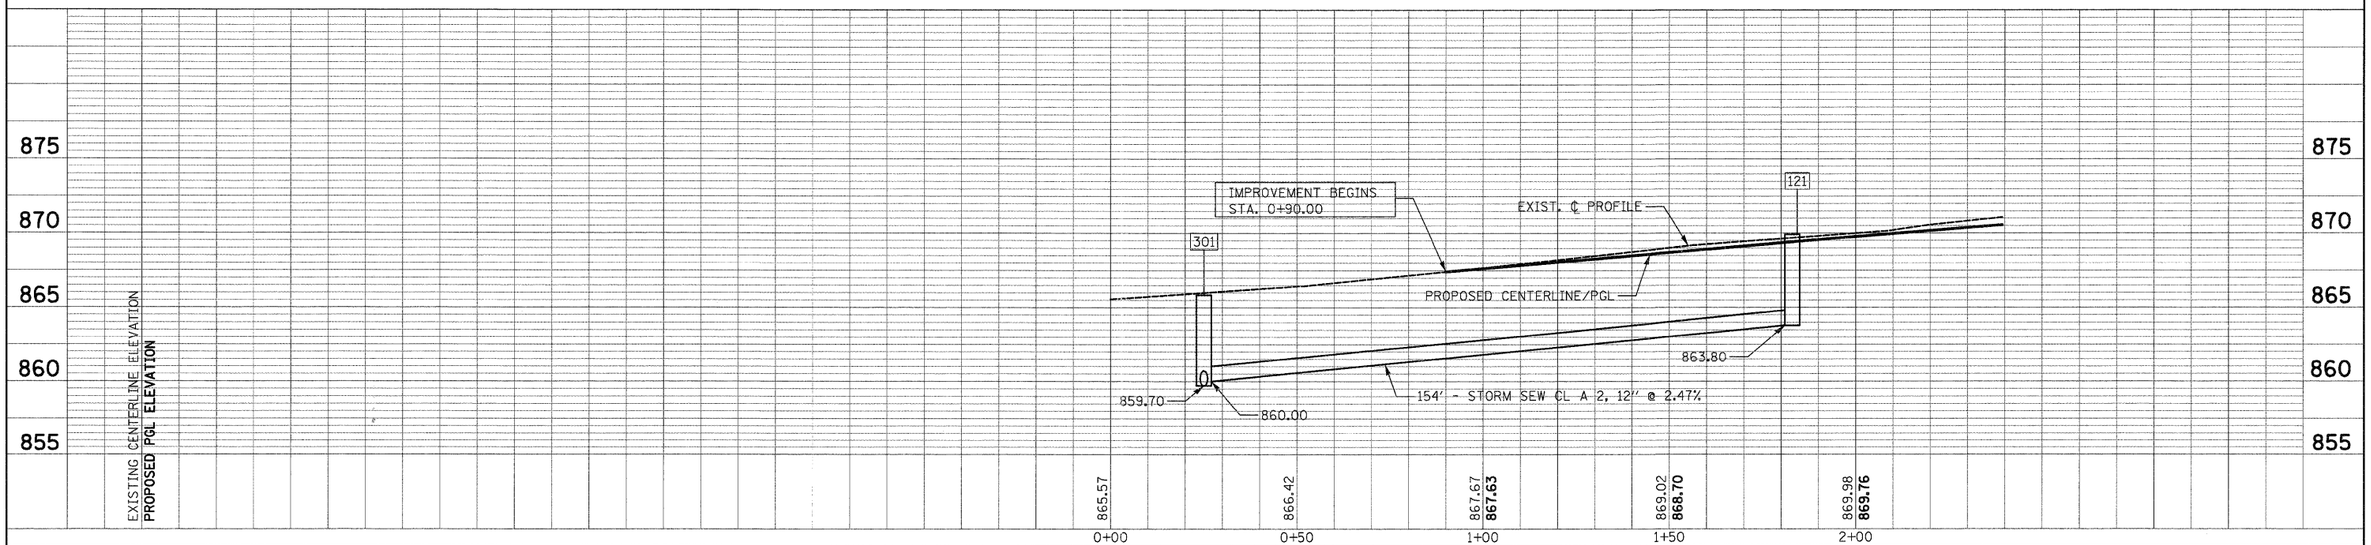

FILE NAME = Y:\2278 Virginia Klasen\cad\sheet\11-DrainageAndUtilities\2278_D&U_19.dgn	USER NAME = dte	DESIGNED - KWH	REVISED -
		DRAWN - DTE	REVISED -
	PLOT SCALE = 20.0000 ' / in.	CHECKED - GAB	REVISED -
	PLOT DATE = 10/24/2011	DATE - 10/24/11	REVISED -

STATE OF ILLINOIS
DEPARTMENT OF TRANSPORTATION

DRAINAGE AND UTILITY PLAN

SCALE: 1" = 20' | SHEET NO. 19 OF 23 SHEETS | STA. 0+90 TO STA. 1+65

F.A.U. RTE.	SECTION	COUNTY	TOTAL SHEETS	SHEET NO.
3887	96-00209-01-PV	McHENRY	271	115
		CONTRACT NO. 63553		
FED. ROAD DIST. NO. 1	ILLINOIS	FED. AID PROJECT HPP-4064(003)		