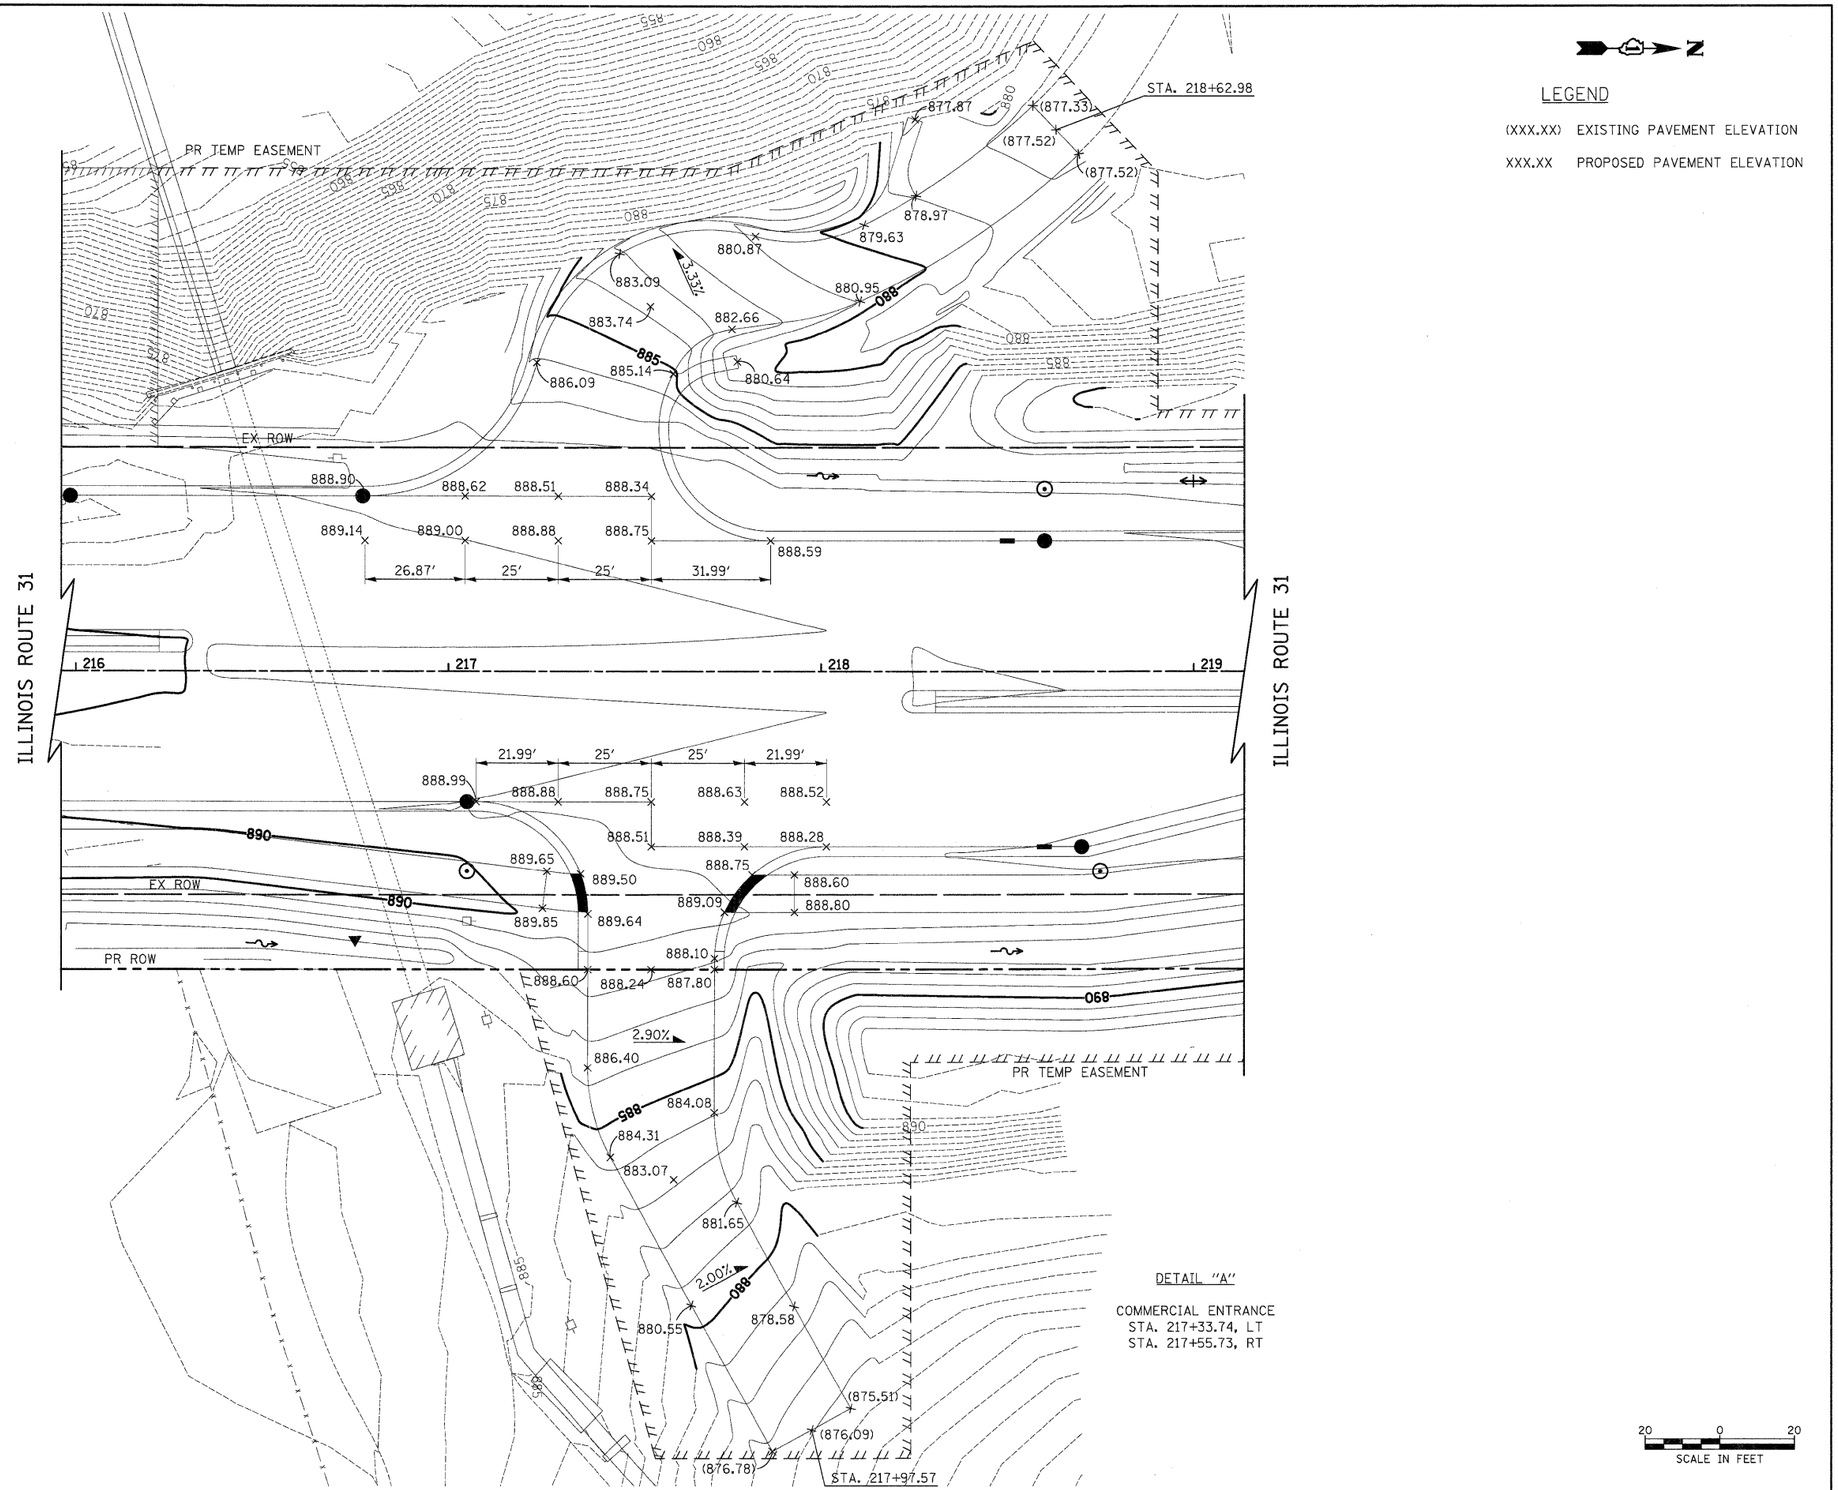

PLAN
SURVEYED
PLOTTED
CROSS SECTIONS CHECKED
R.W. OF WAY CHECKED
CADD FILE NAME
NOTE BOOK
NO.
BY
DATE

PROFILE
SURVEYED
PLOTTED
CROSS SECTIONS CHECKED
R.W. NOTED
STRUCTURE NOTATIONS CHKD
NOTE BOOK
NO.
BY
DATE

FILE NAME = Y:\2278 Virginia Klasen\cad\sheet\16-Details\2278-sht-details_01.dgn	USER NAME = dte	DESIGNED - KWH	REVISED -
		DRAWN - KWH	REVISED -
	PLOT SCALE = 20.0000 ' / in.	CHECKED - GAB	REVISED -
	PLOT DATE = 10/24/2011	DATE - 10/24/11	REVISED -

STATE OF ILLINOIS
DEPARTMENT OF TRANSPORTATION

GRADING DETAILS

SCALE: 1" = 20' | SHEET NO. 1 OF 6 SHEETS | STA. 215+95 TO STA. 219+15

F.A.U. RTE.	SECTION	COUNTY	TOTAL SHEETS	SHEET NO.
3887	96-00209-01-PV	MCHENRY	271	158
		CONTRACT NO. 63553		
FED. ROAD DIST. NO. 1	ILLINOIS	FED. AID PROJECT HPP-4064(003)		