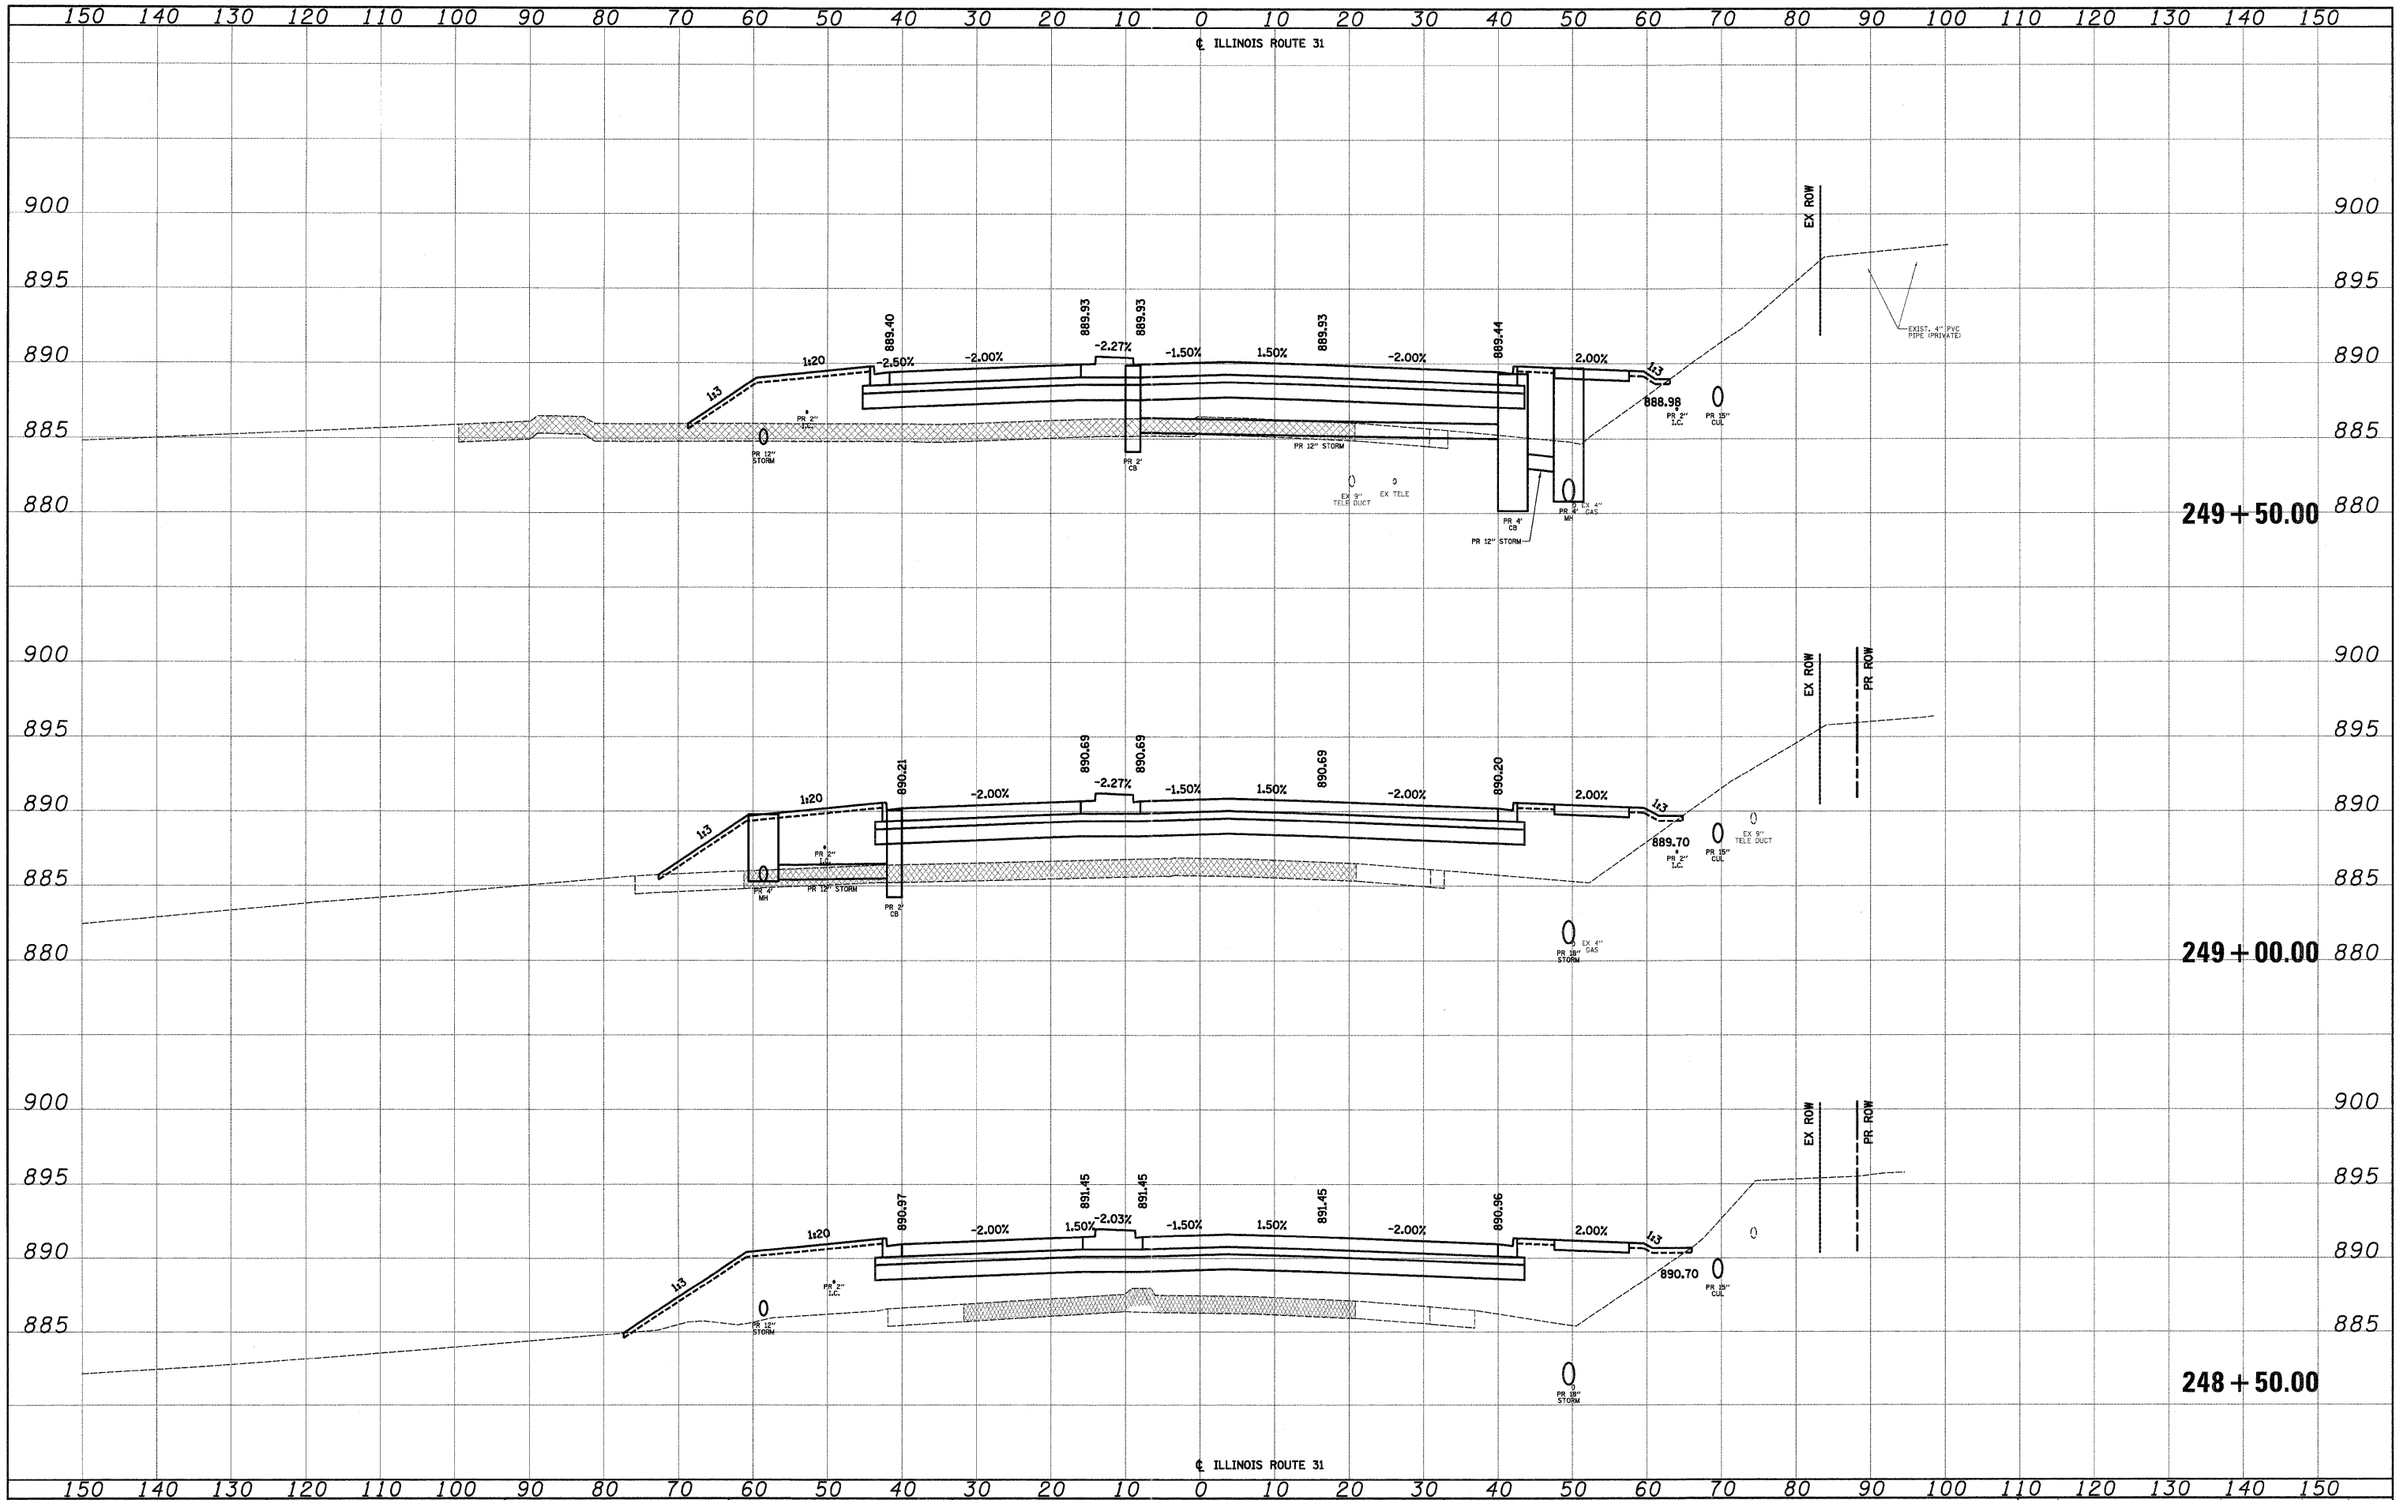

FILE NAME = Y:\2278 Virginia Klasen\cad\ref\2278-sht-xsshtl.dgn	USER NAME = dte	DESIGNED - KWH	REVISED -	STATE OF ILLINOIS DEPARTMENT OF TRANSPORTATION	CROSS SECTIONS	F.A.U. RTE. 3887	SECTION 96-00209-01-PV	COUNTY McHENRY	TOTAL SHEETS 271	SHEET NO. 227
		DRAWN - KWH	REVISED -					CONTRACT NO. 63553		
	PLOT SCALE = 10.0000 ' / in.	CHECKED - GAB	REVISED -							
	PLOT DATE = 10/24/2011	DATE - 10/24/11	REVISED -		SCALE: 10'H: 5'V	SHEET NO. 34 OF 78 SHEETS	STA. 248+50.00 TO STA. 249+50.00	FED. ROAD DIST. NO. 1	ILLINOIS	FED. AID PROJECT HPP-4064(003)