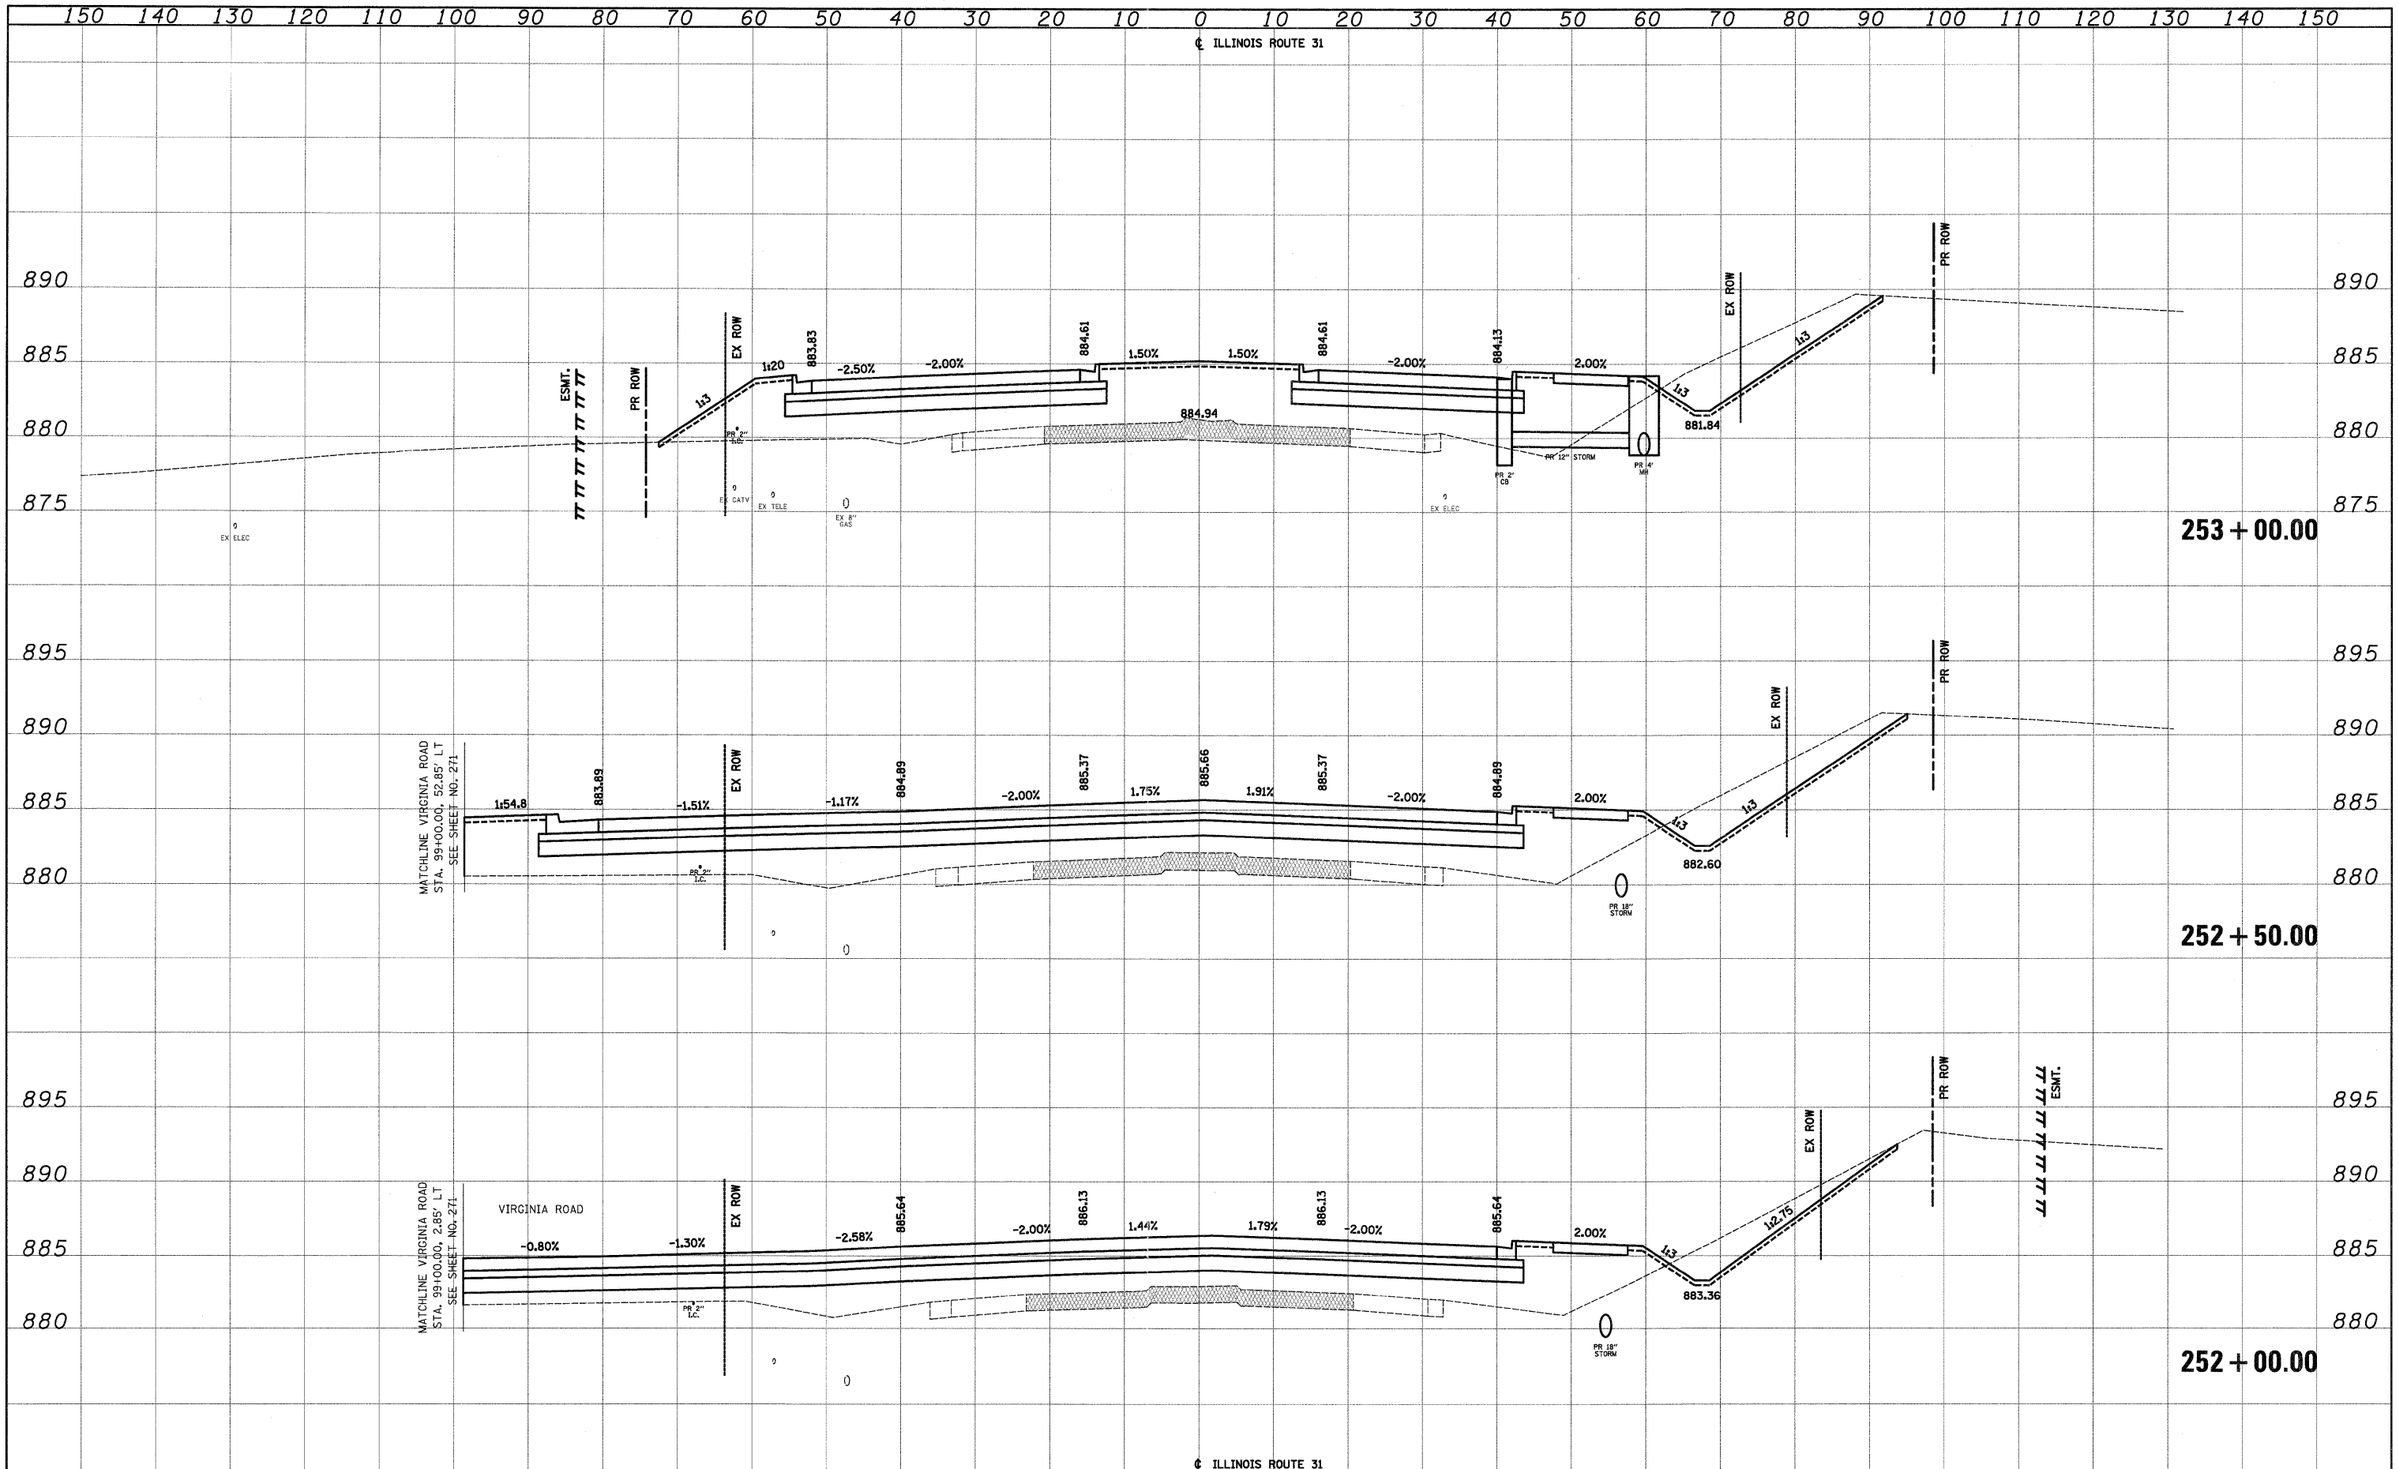

FILE NAME = Y:\2278 Virginia Klasen\cad\ref\2278-sht-xssht.dgn	USER NAME = dte	DESIGNED - KWH	REVISED -
		DRAWN - KWH	REVISED -
	PLOT SCALE = 10.2000 ' / in.	CHECKED - GAB	REVISED -
	PLOT DATE = 10/24/2011	DATE - 10/24/11	REVISED -

STATE OF ILLINOIS
DEPARTMENT OF TRANSPORTATION

CROSS SECTIONS

SCALE: 10'H: 5'V | SHEET NO. 37 OF 78 SHEETS | STA. 252+00.00 TO STA. 253+00.00

F.A.U. RTE.	SECTION	COUNTY	TOTAL SHEETS	SHEET NO.
3887	96-00209-01-PV	McHENRY	271	230
		CONTRACT NO. 63553		
FED. ROAD DIST. NO. 1	ILLINOIS	FED. AID PROJECT HPP-4064(003)		

ORIGINAL SURVEY | SURVEYED | PLOTTED | TEMPLATE | AREAS | AREAS CHECKED | NOTE BOOK | NO. | BY | DATE