COORDINATE INFORMATION

LOCATION	STATION	NORTHING	EASTING
SKOKIE BLVD. P.I.	121+00.00	1964038.92	1143543.82
SKOKIE BLVD. P.I.	127+31.09	1964669.98	1143549.81
SKOKIE BLVD/ OLD ORCHARD ROAD ℄-℄	139+72.71 (SKOKIE) 307+88.96 (O.O)	1965911.51	1143565.09
SKOKIE BLVD. POT	149+02.56	1966841.36	1143566.65
OLD ORCHARD POT	293+86.17	1965915.31	1142162.31
OLD ORCHARD P.I. = ℄ LAMON AVENUE	301+12.65	1965913.89	1142888.79
OLD ORCHARD P.I.	309+93.81	1965912.79	1143769.94
OLD ORCHARD POT	313+51.26	1965910.18	1144127.39

BENCHMARK SUMMARY

NAME	ELEVATION	STATION	DESCRIPTION
TBM "1	622.77	133+21.04, 14.83' LT	"X" IN CENTER MEDIAN OF SKOKIE BLVD. 680' ± S. OF OLD ORCHARD RD
TBM "2	631.95	122+67.86, 34.68' RT	BRASS PLUG IN SIDEWALK EAST SIDE OF SKOKIE BLVD. BETWEEN SOUTH AND MIDDLE ENTRANCE TO OLD ORCHARD MALL
TBM "7	625.17	139+02.71, 51.04' LT	"X" IN SIDEWALK AT SOUTHWEST CORNER OF SKOKIE BLVD. AND OLD ORCHARD RD
TBM "8	622.20	135+49.96, 37.41' RT	"X" IN SIDEWALK ON EAST SIDE OF SKOKIE BLVD. AT ℄ OF NORTH ENTRANCE TO OLD ORCHARD MALL
TBM "9	623.60	143+05.57, 6.69' LT	"X" IN CENTER MEDIAN OF SKOKIE BLVD. 330' ± N. OF OLD ORCHARD RD
TBM "108	625.89	308+58.10, 30.42' LT	BRASS PLUG AT THE NORTHEAST CORNER OF SKOKIE BLVD. AND OLD ORCHARD RD (MONUMENT SK008)

NOTE: CONTROL POINT " 108 SHALL BE REPLACED AS A PERMANENT SURVEY MARKER, TYPE II AND SHALL BE PLACED AT A LOCATION SPECIFIED BY THE ENGINEER.

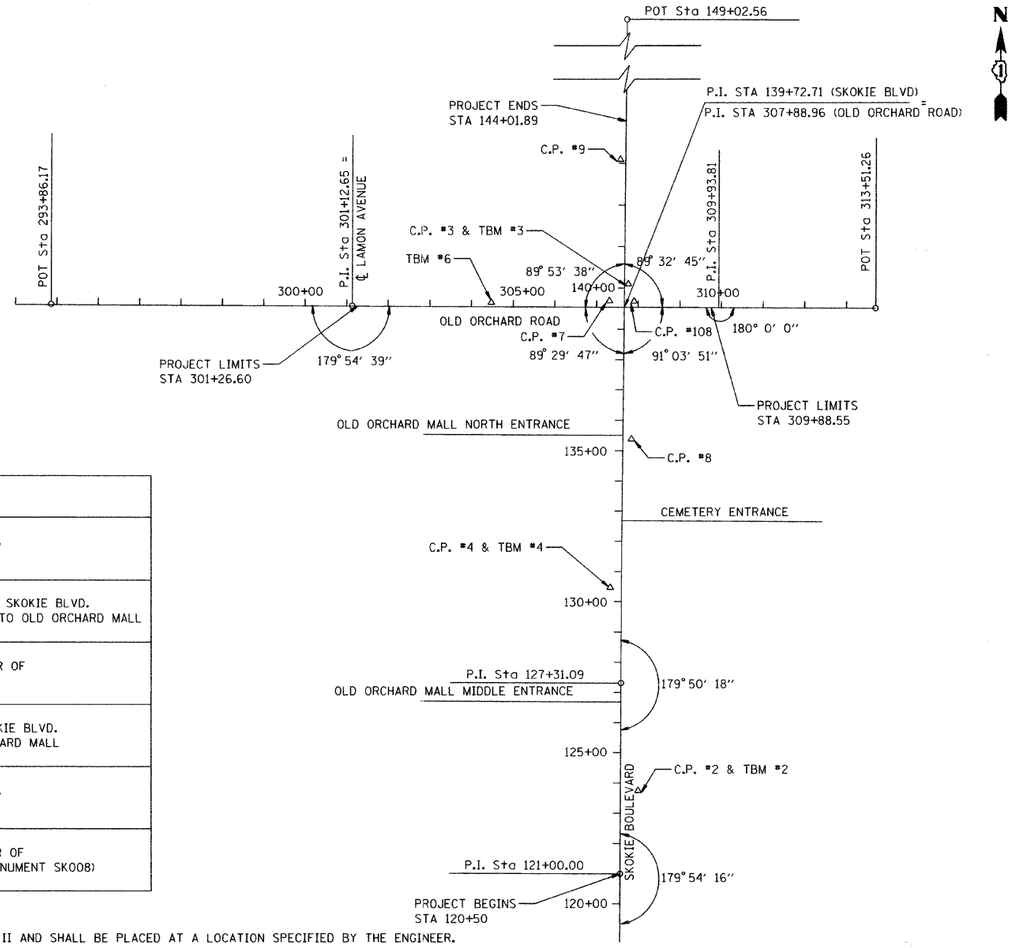

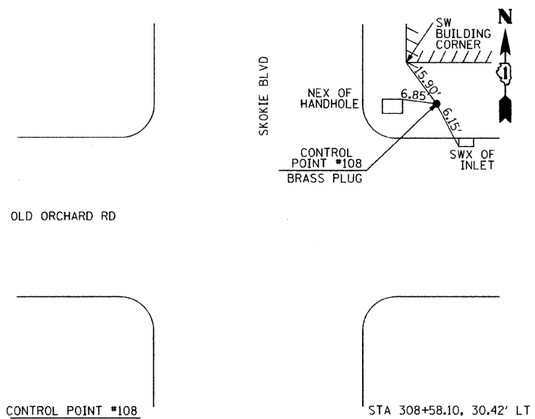

CONTROL POINT "108
N = 1965942.36
E = 1143634.04

STA 308+58.10, 30.42' LT

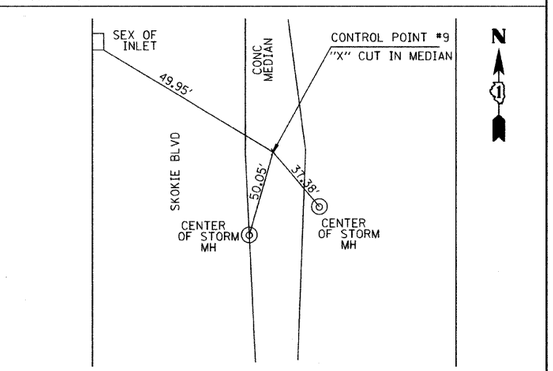

CONTROL POINT " 9
N = 1966244.38
E = 1143558.96

STA 143+05.57, 6.69' LT

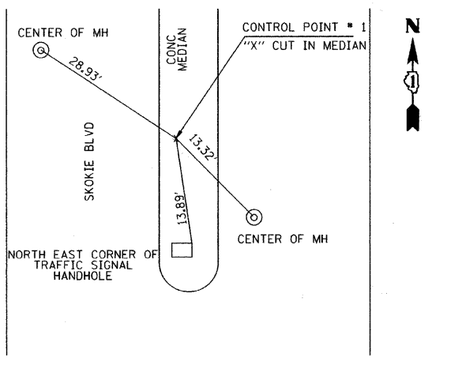

CONTROL POINT " 1
N = 1965260.06
E = 1143542.24

STA 133+21.04, 14.83' LT

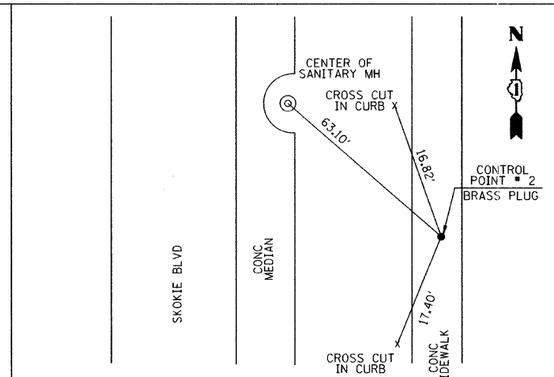

CONTROL POINT " 2
N = 1964206.45
E = 1143580.09

STA 122+67.86, 34.68' RT

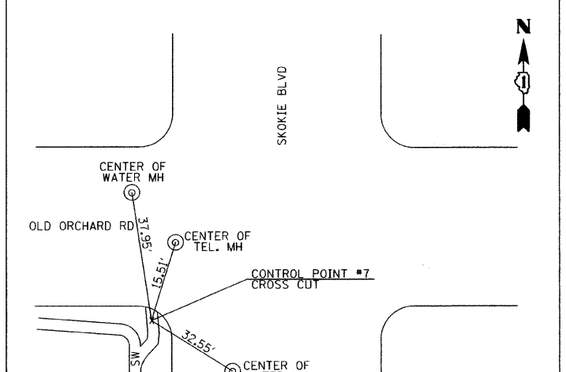

CONTROL POINT "7
N = 1965842.14
E = 1143513.20

STA 139+02.71, 51.04' LT

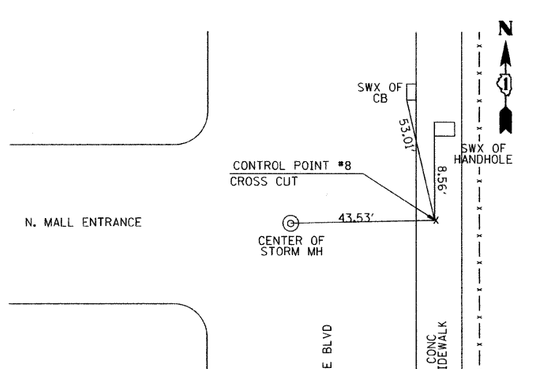

CONTROL POINT "8
N = 1965488.33
E = 1143597.30

STA 135+49.96, 37.41' RT

TranSystems
1475 EAST WOODFIELD ROAD, SUITE 600
SCHAUMBURG, ILLINOIS 60173
(847) 605-9600

FILE NAME = g:\chi88\0045\road\sheets\0045-G-110-Alt.sht	USER NAME = CEComan	DESIGNED CEC	REVISED -
		DRAWN CEC	REVISED -
	PLOT SCALE = 50.000 ' / IN.	CHECKED DWB	REVISED -
	PLOT DATE = 6/3/2011	DATE 06/03/2011	REVISED -

STATE OF ILLINOIS
DEPARTMENT OF TRANSPORTATION

U.S. ROUTE 41 (SKOKIE BOULEVARD)
ALIGNMENT, TIES AND BENCHMARKS

SCALE: NTS | SHEET NO. 1 OF 1 SHEETS | STA. | TO STA.

F.A.P. RTE.	SECTION	COUNTY	TOTAL SHEETS	SHEET NO.
350	00-00243-00-CH	COOK	142	16
		CONTRACT NO. 63566		
FED. ROAD DIST. NO. 7	ILLINOIS	FED. AID PROJECT		