FINAL SURVEY		BY	DATE
	SURVEYED		
	PLOTTED		
	TYPED		
NOTE BOOK	AREAS		
NO.	AREAS CHECKED		

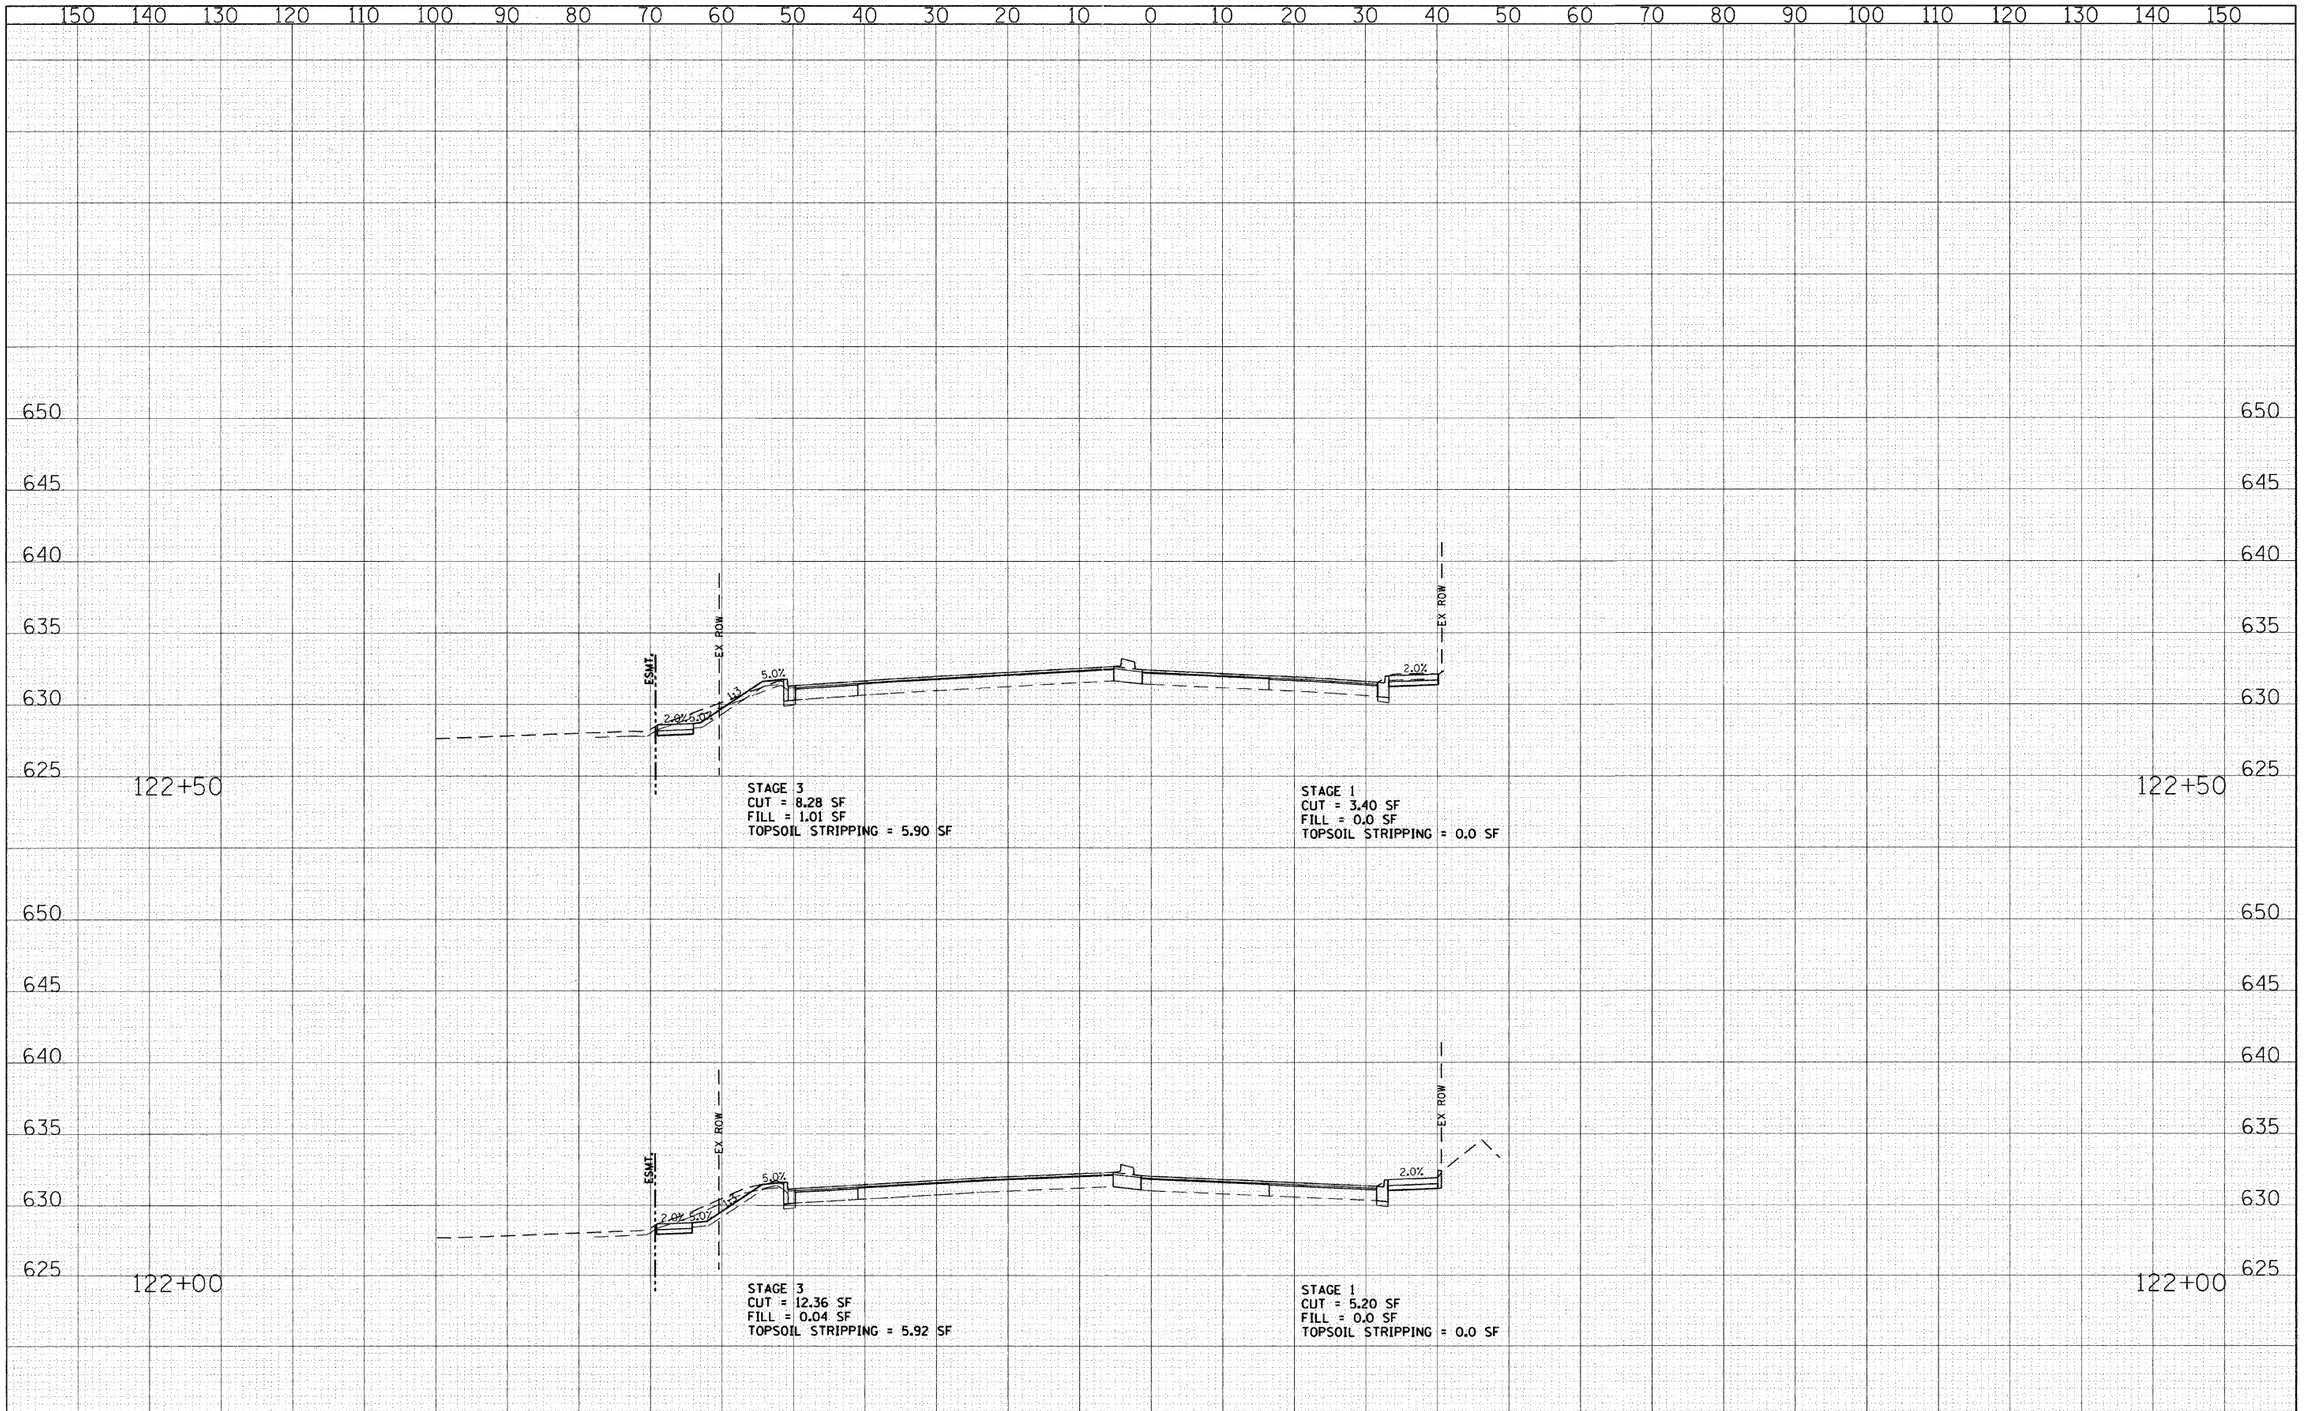

ORIGINAL SURVEY		BY	DATE
	SURVEYED		
	PLOTTED		
	TYPED		
NOTE BOOK	AREAS		
NO.	AREAS CHECKED		

FILE NAME = gr\ch08\0045\road\sheets\skokieblvdxs.sht	USER NAME = CEComin	DESIGNED - CEC	REVISED -
		DRAWN - CEC	REVISED -
	PLOT SCALE = 10.0000 ' / IN.	CHECKED - DWB	REVISED -
	PLOT DATE = 6/3/2011	DATE - 06/03/2011	REVISED -

STATE OF ILLINOIS
DEPARTMENT OF TRANSPORTATION

U.S. ROUTE 41 (SKOKIE BOULEVARD)
CROSS SECTIONS – SKOKIE BOULEVARD

SCALE: | SHEET NO. 3 OF 17 SHEETS | STA. 122+00.00 TO STA. 122+50.00

F.A.P. RTE.	SECTION	COUNTY	TOTAL SHEETS	SHEET NO.
350	00-00243-00-CH	COOK	142	122
		CONTRACT NO.		
FED. ROAD DIST. NO. 7	ILLINOIS	FED. AID PROJECT		