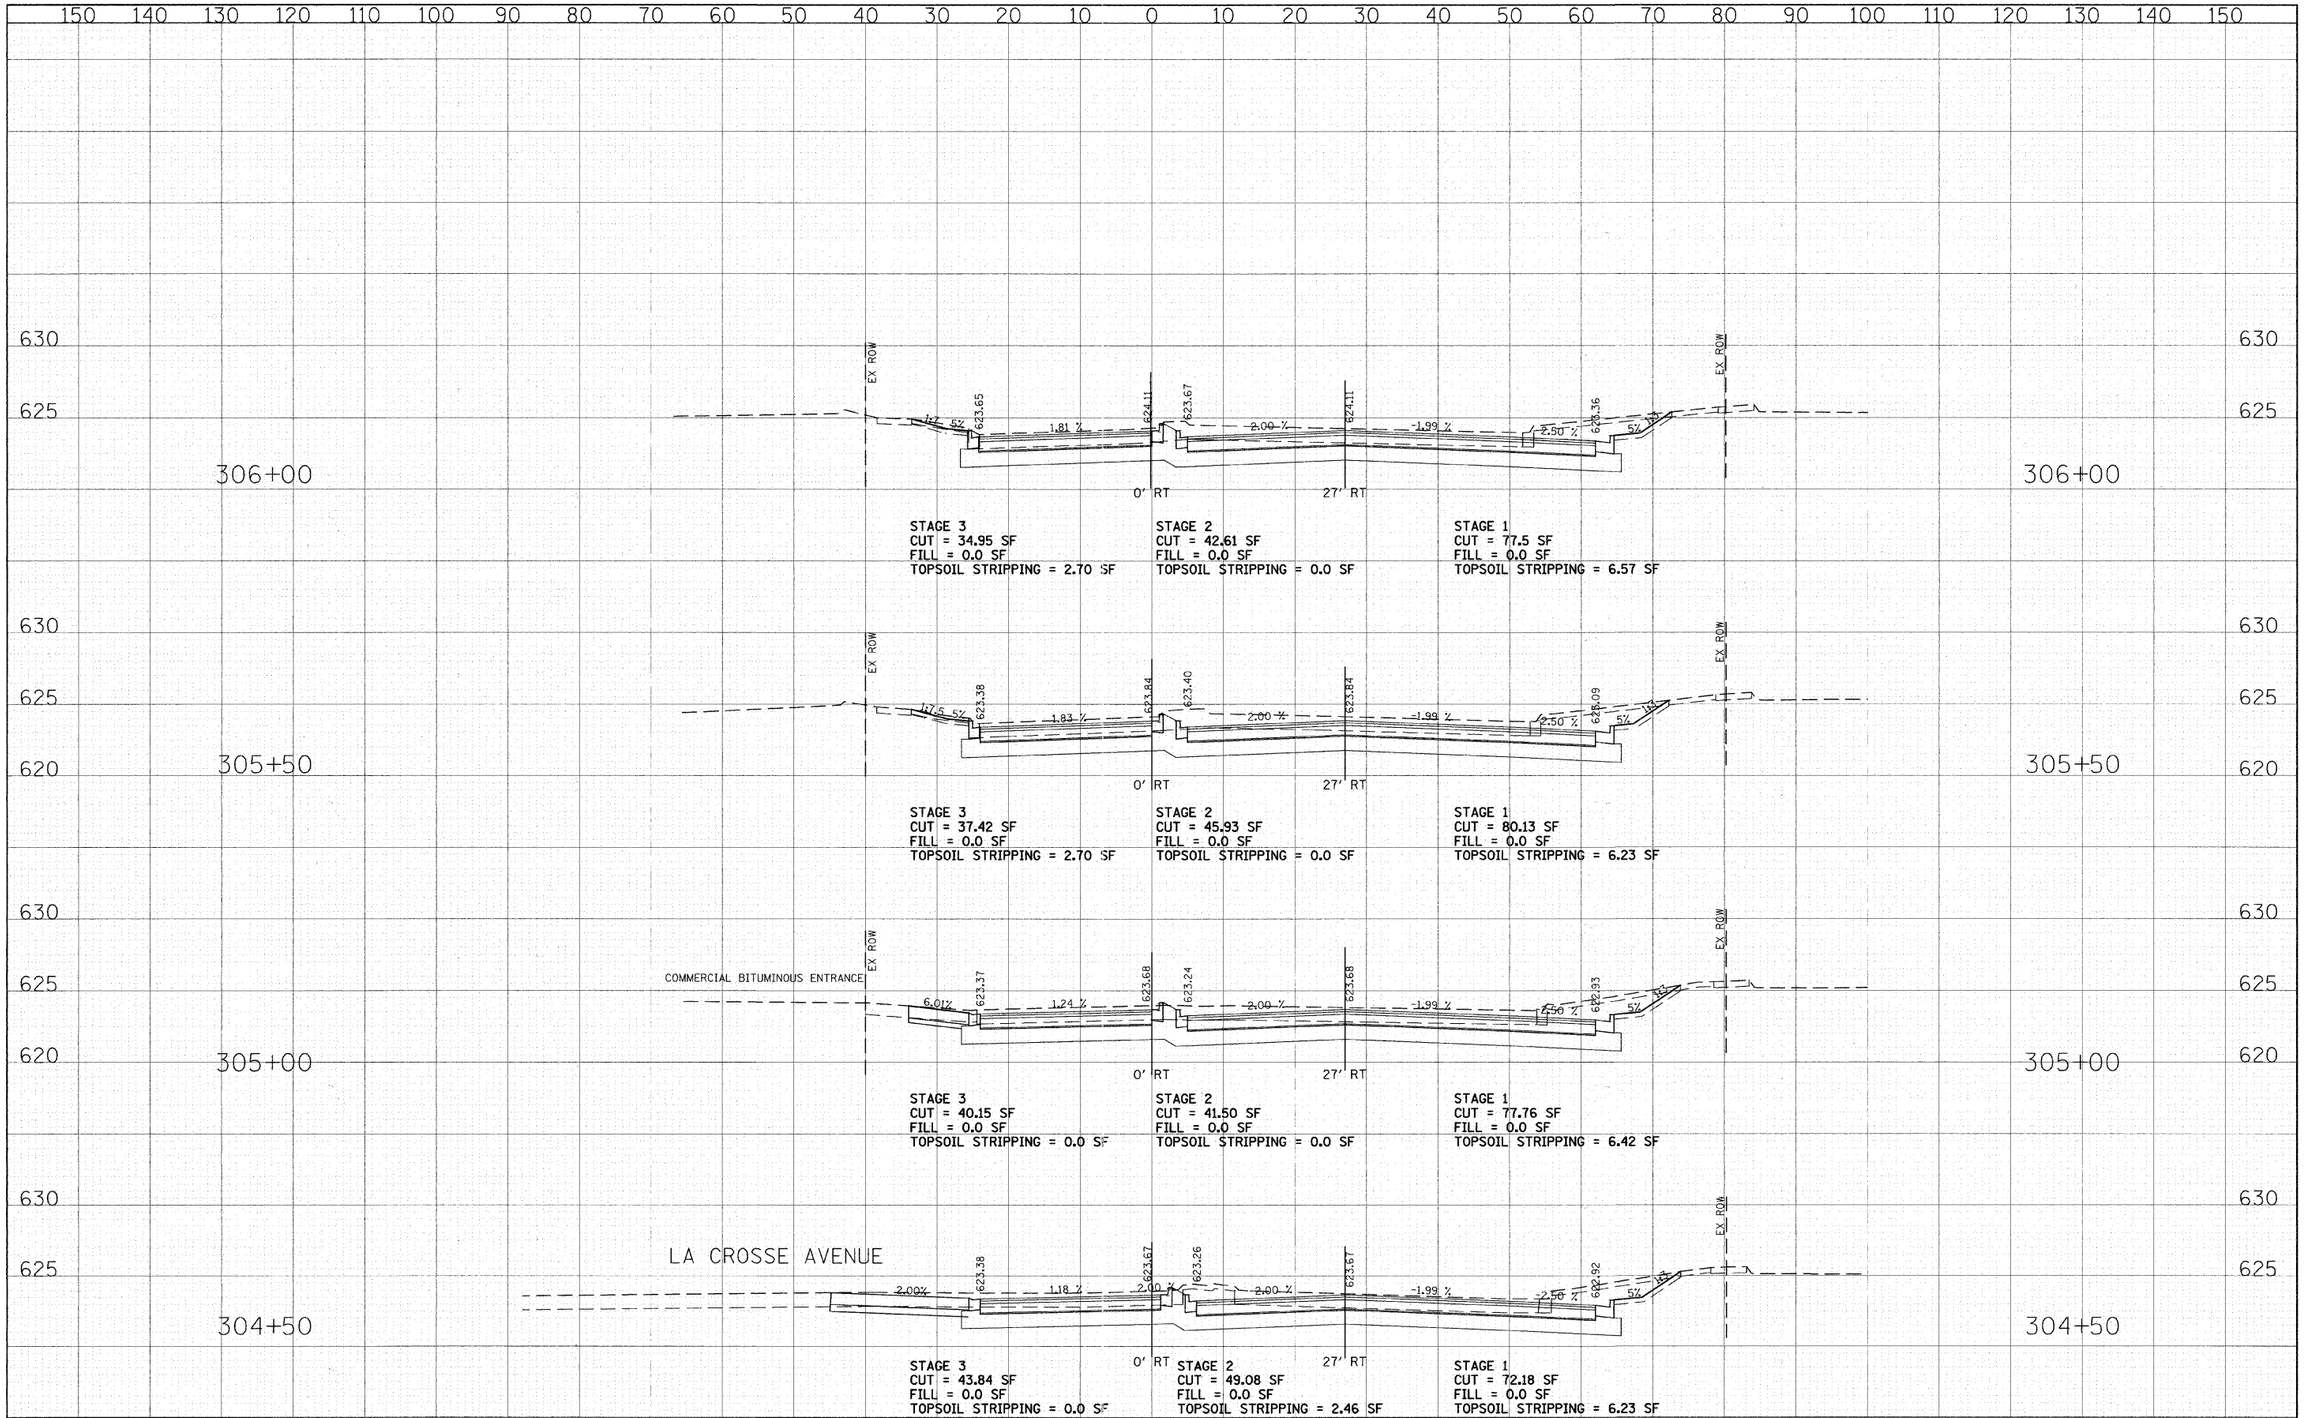

STAGE 3
CUT = 34.95 SF
FILL = 0.0 SF
TOPSOIL STRIPPING = 2.70 SF

STAGE 2
CUT = 42.61 SF
FILL = 0.0 SF
TOPSOIL STRIPPING = 0.0 SF

STAGE 1
CUT = 77.5 SF
FILL = 0.0 SF
TOPSOIL STRIPPING = 6.57 SF

STAGE 3
CUT = 37.42 SF
FILL = 0.0 SF
TOPSOIL STRIPPING = 2.70 SF

STAGE 2
CUT = 45.93 SF
FILL = 0.0 SF
TOPSOIL STRIPPING = 0.0 SF

STAGE 1
CUT = 80.13 SF
FILL = 0.0 SF
TOPSOIL STRIPPING = 6.23 SF

STAGE 3
CUT = 40.15 SF
FILL = 0.0 SF
TOPSOIL STRIPPING = 0.0 SF

STAGE 2
CUT = 41.50 SF
FILL = 0.0 SF
TOPSOIL STRIPPING = 0.0 SF

STAGE 1
CUT = 77.76 SF
FILL = 0.0 SF
TOPSOIL STRIPPING = 6.42 SF

STAGE 3
CUT = 43.84 SF
FILL = 0.0 SF
TOPSOIL STRIPPING = 0.0 SF

STAGE 2
CUT = 49.08 SF
FILL = 0.0 SF
TOPSOIL STRIPPING = 2.46 SF

STAGE 1
CUT = 72.18 SF
FILL = 0.0 SF
TOPSOIL STRIPPING = 6.23 SF

FINAL SURVEY — NOTE BOOK NO. — SURVEYED — PLOTTED — TEMPLATE — AREAS — AREAS CHECKED — BY — DATE

ORIGINAL SURVEY — NOTE BOOK NO. — SURVEYED — PLOTTED — TEMPLATE — AREAS — AREAS CHECKED — BY — DATE

FILE NAME = g:\CH08\0045\Road\Sheets\OldOrchardxs.SHT	USER NAME = CEComin	DESIGNED - CEC	REVISED -
		DRAWN - CEC	REVISED -
	PLOT SCALE = 10.0000 ' / IN.	CHECKED - DWB	REVISED -
	PLOT DATE = 7/23/2011	DATE - 07/22/2011	REVISED

STATE OF ILLINOIS
DEPARTMENT OF TRANSPORTATION

10' 0 10'
5' HORIZ. 1"=10' 5'
VERT. 1"=5'

U.S. ROUTE 41 (SKOKIE BOULEVARD)
CROSS SECTIONS–OLD ORCHARD ROAD

SCALE: | SHEET NO. 4 OF 6 SHEETS | STA. 304+50.00 TO STA. 306+00.00

F.A.P. RTE.	SECTION	COUNTY	TOTAL SHEETS	SHEET NO.
1310	00-00243-00-CH	COOK	142	140
		CONTRACT NO.		

FED. ROAD DIST. NO. 7 | ILLINOIS | FED. AID PROJECT