NOTES:

1. MAINTAIN TEMPORARY INTERCONNECT INSTALLED IN STAGE 1.
2. SOUTHBOUND AND NORTHBOUND THRU SIGNAL THAT WILL REMAIN IN THE PROPOSED CONDITION SHALL BE BAGGED DURING PHASED CONSTRUCTION WHEN TEMPORARY SIGNALS ARE OPERATIONAL. IF AT ANY TIME DURING CONSTRUCTION THESE EXISTING SIGNALS OBSTRUCT THE VIEW OF THE TEMPORARY SIGNALS, THEY SHALL BE REMOVED AND STORED AT A SECURE LOCATION AND RE-INSTALLED FOR THE PROPOSED TRAFFIC SIGNAL INSTALLATION. THIS WORK WILL NOT BE PAID FOR SEPARATELY, BUT SHALL BE INCLUDED IN THE COST FOR TEMPORARY TRAFFIC SIGNAL INSTALLATION.
3. PTZ CAMERA ON THE SOUTHWEST LEG MAST ARM SHALL BE MAINTAINED OPERATIONAL DURING THE CONSTRUCTION PHASING.

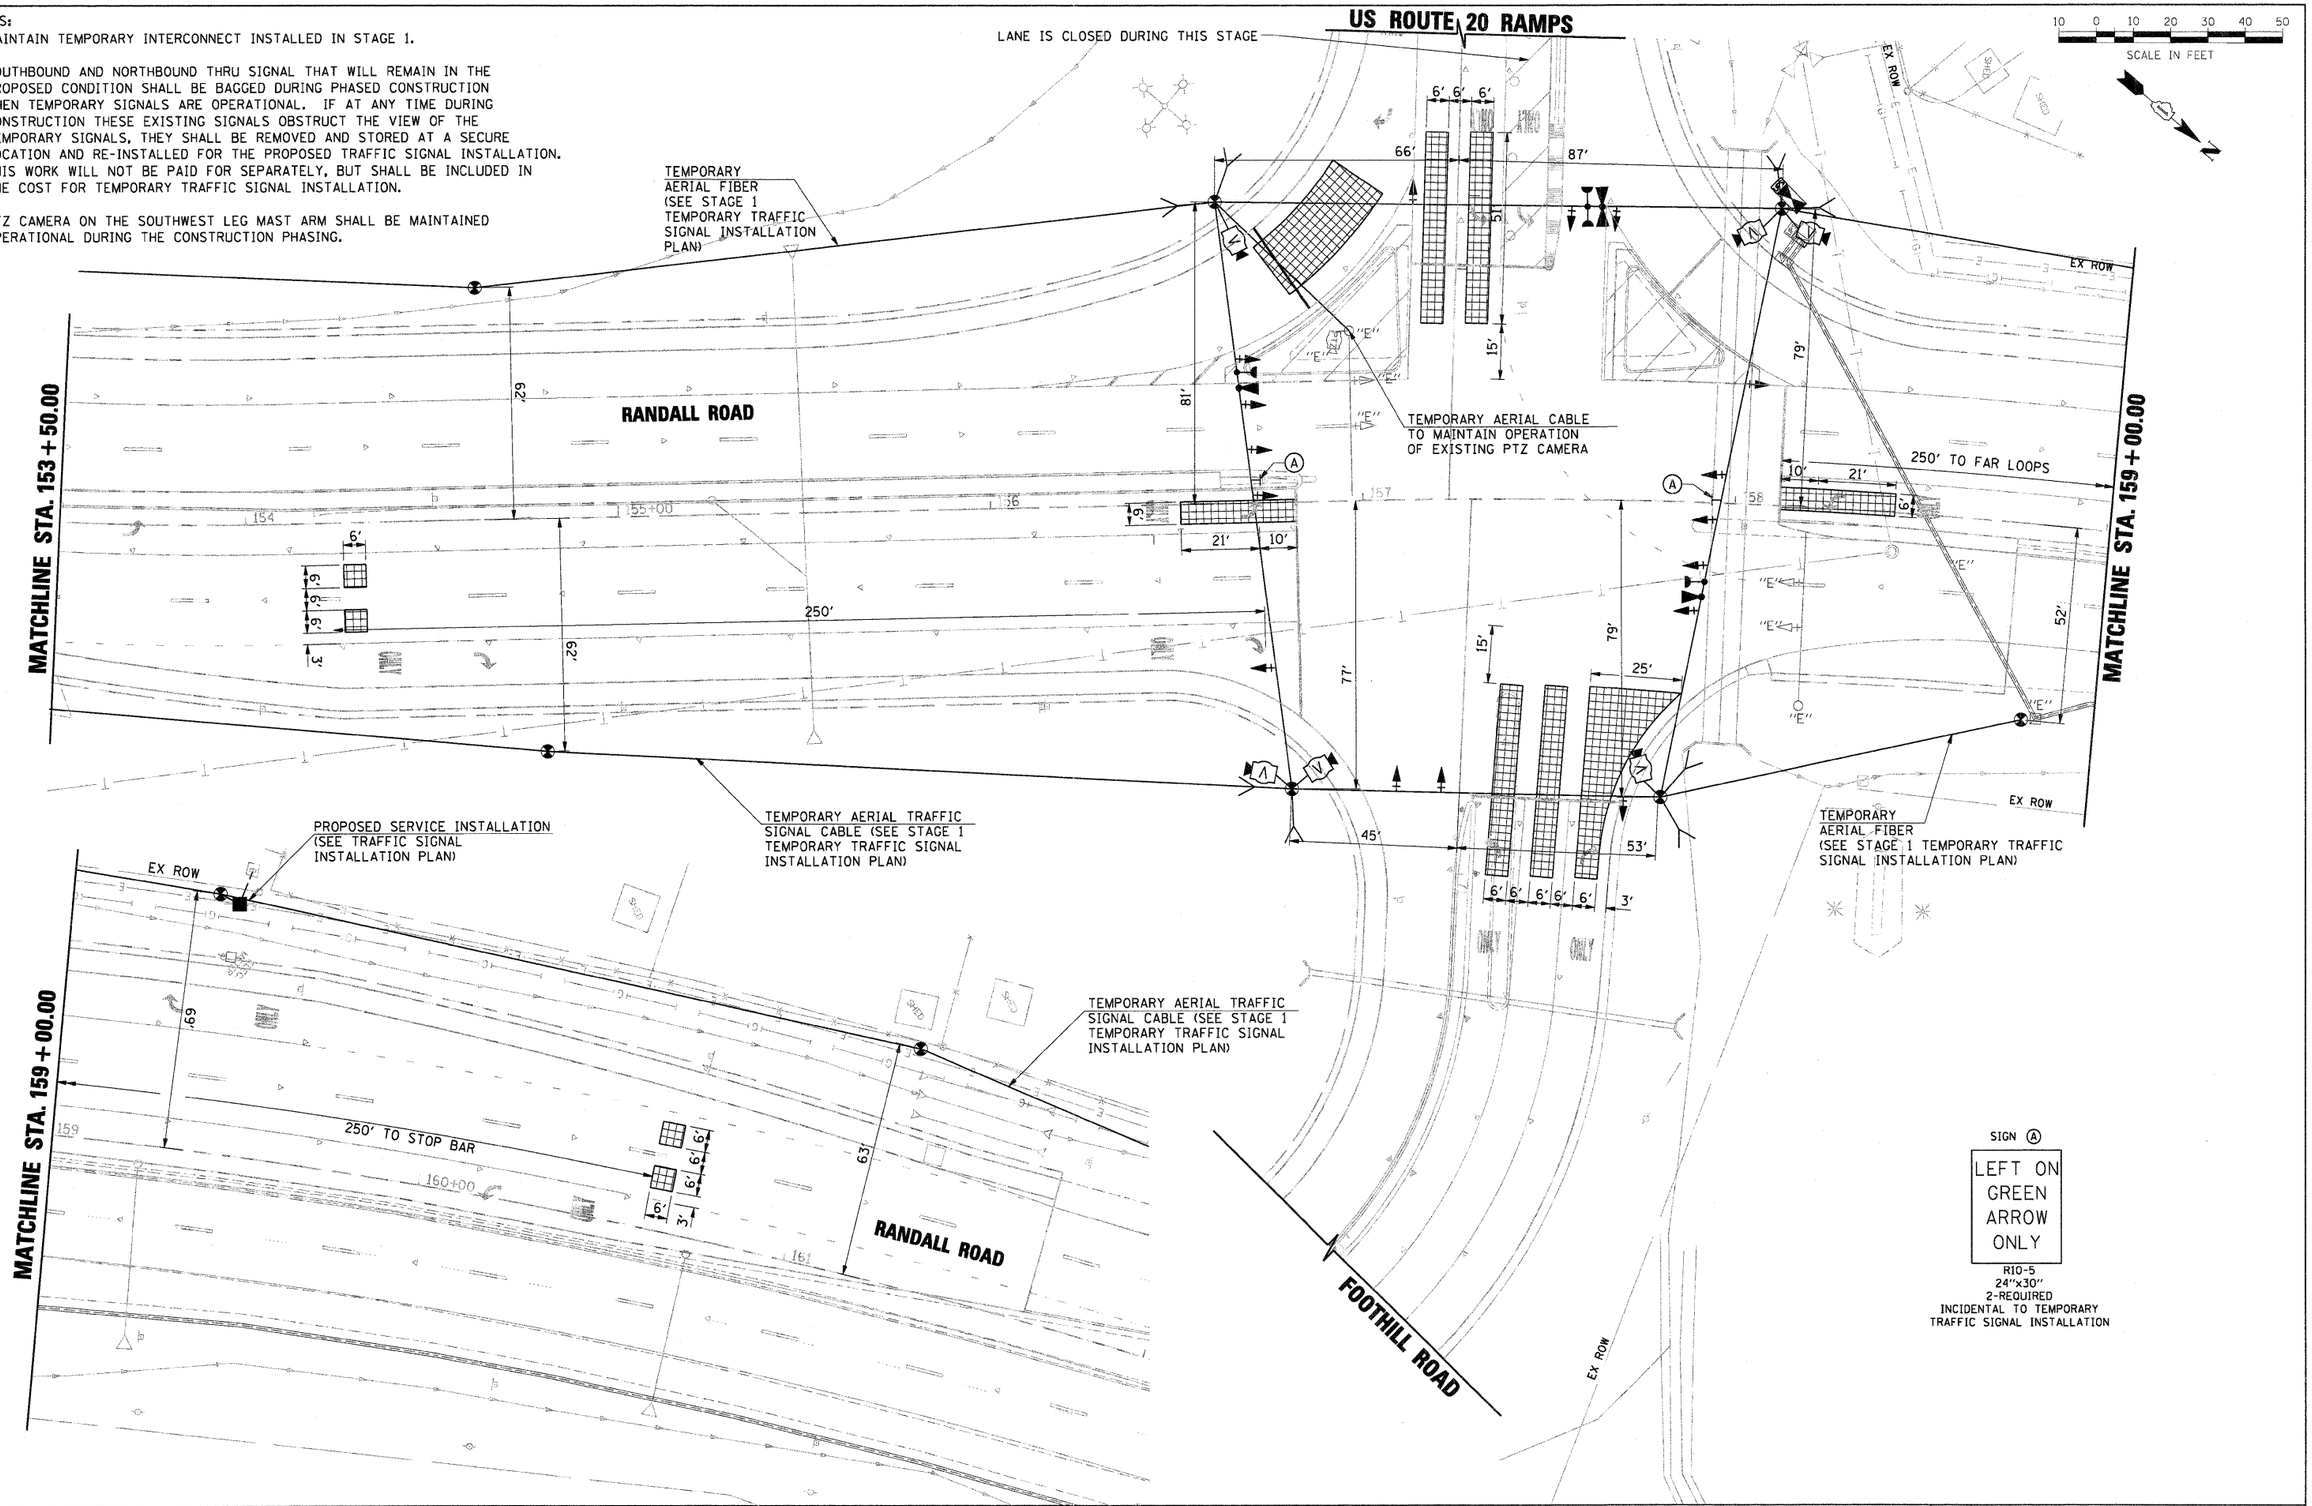

FILE NAME = D:\157207-SHT-TS04B-TPLAN03.DGN	USER NAME = malopez	DESIGNED - BH	REVISED -	STATE OF ILLINOIS DEPARTMENT OF TRANSPORTATION	TEMPORARY TRAFFIC SIGNAL INSTALLATION PLAN STAGE 3 RANDALL RD AT US RTE 20 WB OFF RAMP (FOOTHILL RD)
		DRAWN - BH	REVISED -		
	PLOT SCALE = $SCALE$	CHECKED - DWW	REVISED -		
	PLOT DATE = 11/29/2011	DATE - 05-09-2011	REVISED -		SCALE: SHEET NO. OF SHEETS STA. TO STA.

F.A.P RTE.	SECTION	COUNTY	TOTAL SHEETS	SHEET NO.
336	06-00345-00-CH	KANE	92	34B
		CONTRACT NO. 63623		
FED. ROAD DIST. NO. 1	ILLINOIS	FED. AID PROJECT		

PLAN: SURVEYED / PLOTTED / ALIGNMENT CHECKED / RT. OF WAY CHECKED / CADD FILE NAME / NOTE BOOK NO. / BY / DATE

PROFILE: SURVEYED / PLOTTED / GRADES CHECKED / B.M. NOTED / STRUCTURE NOTATNS CH'KD / NOTE BOOK NO. / BY / DATE