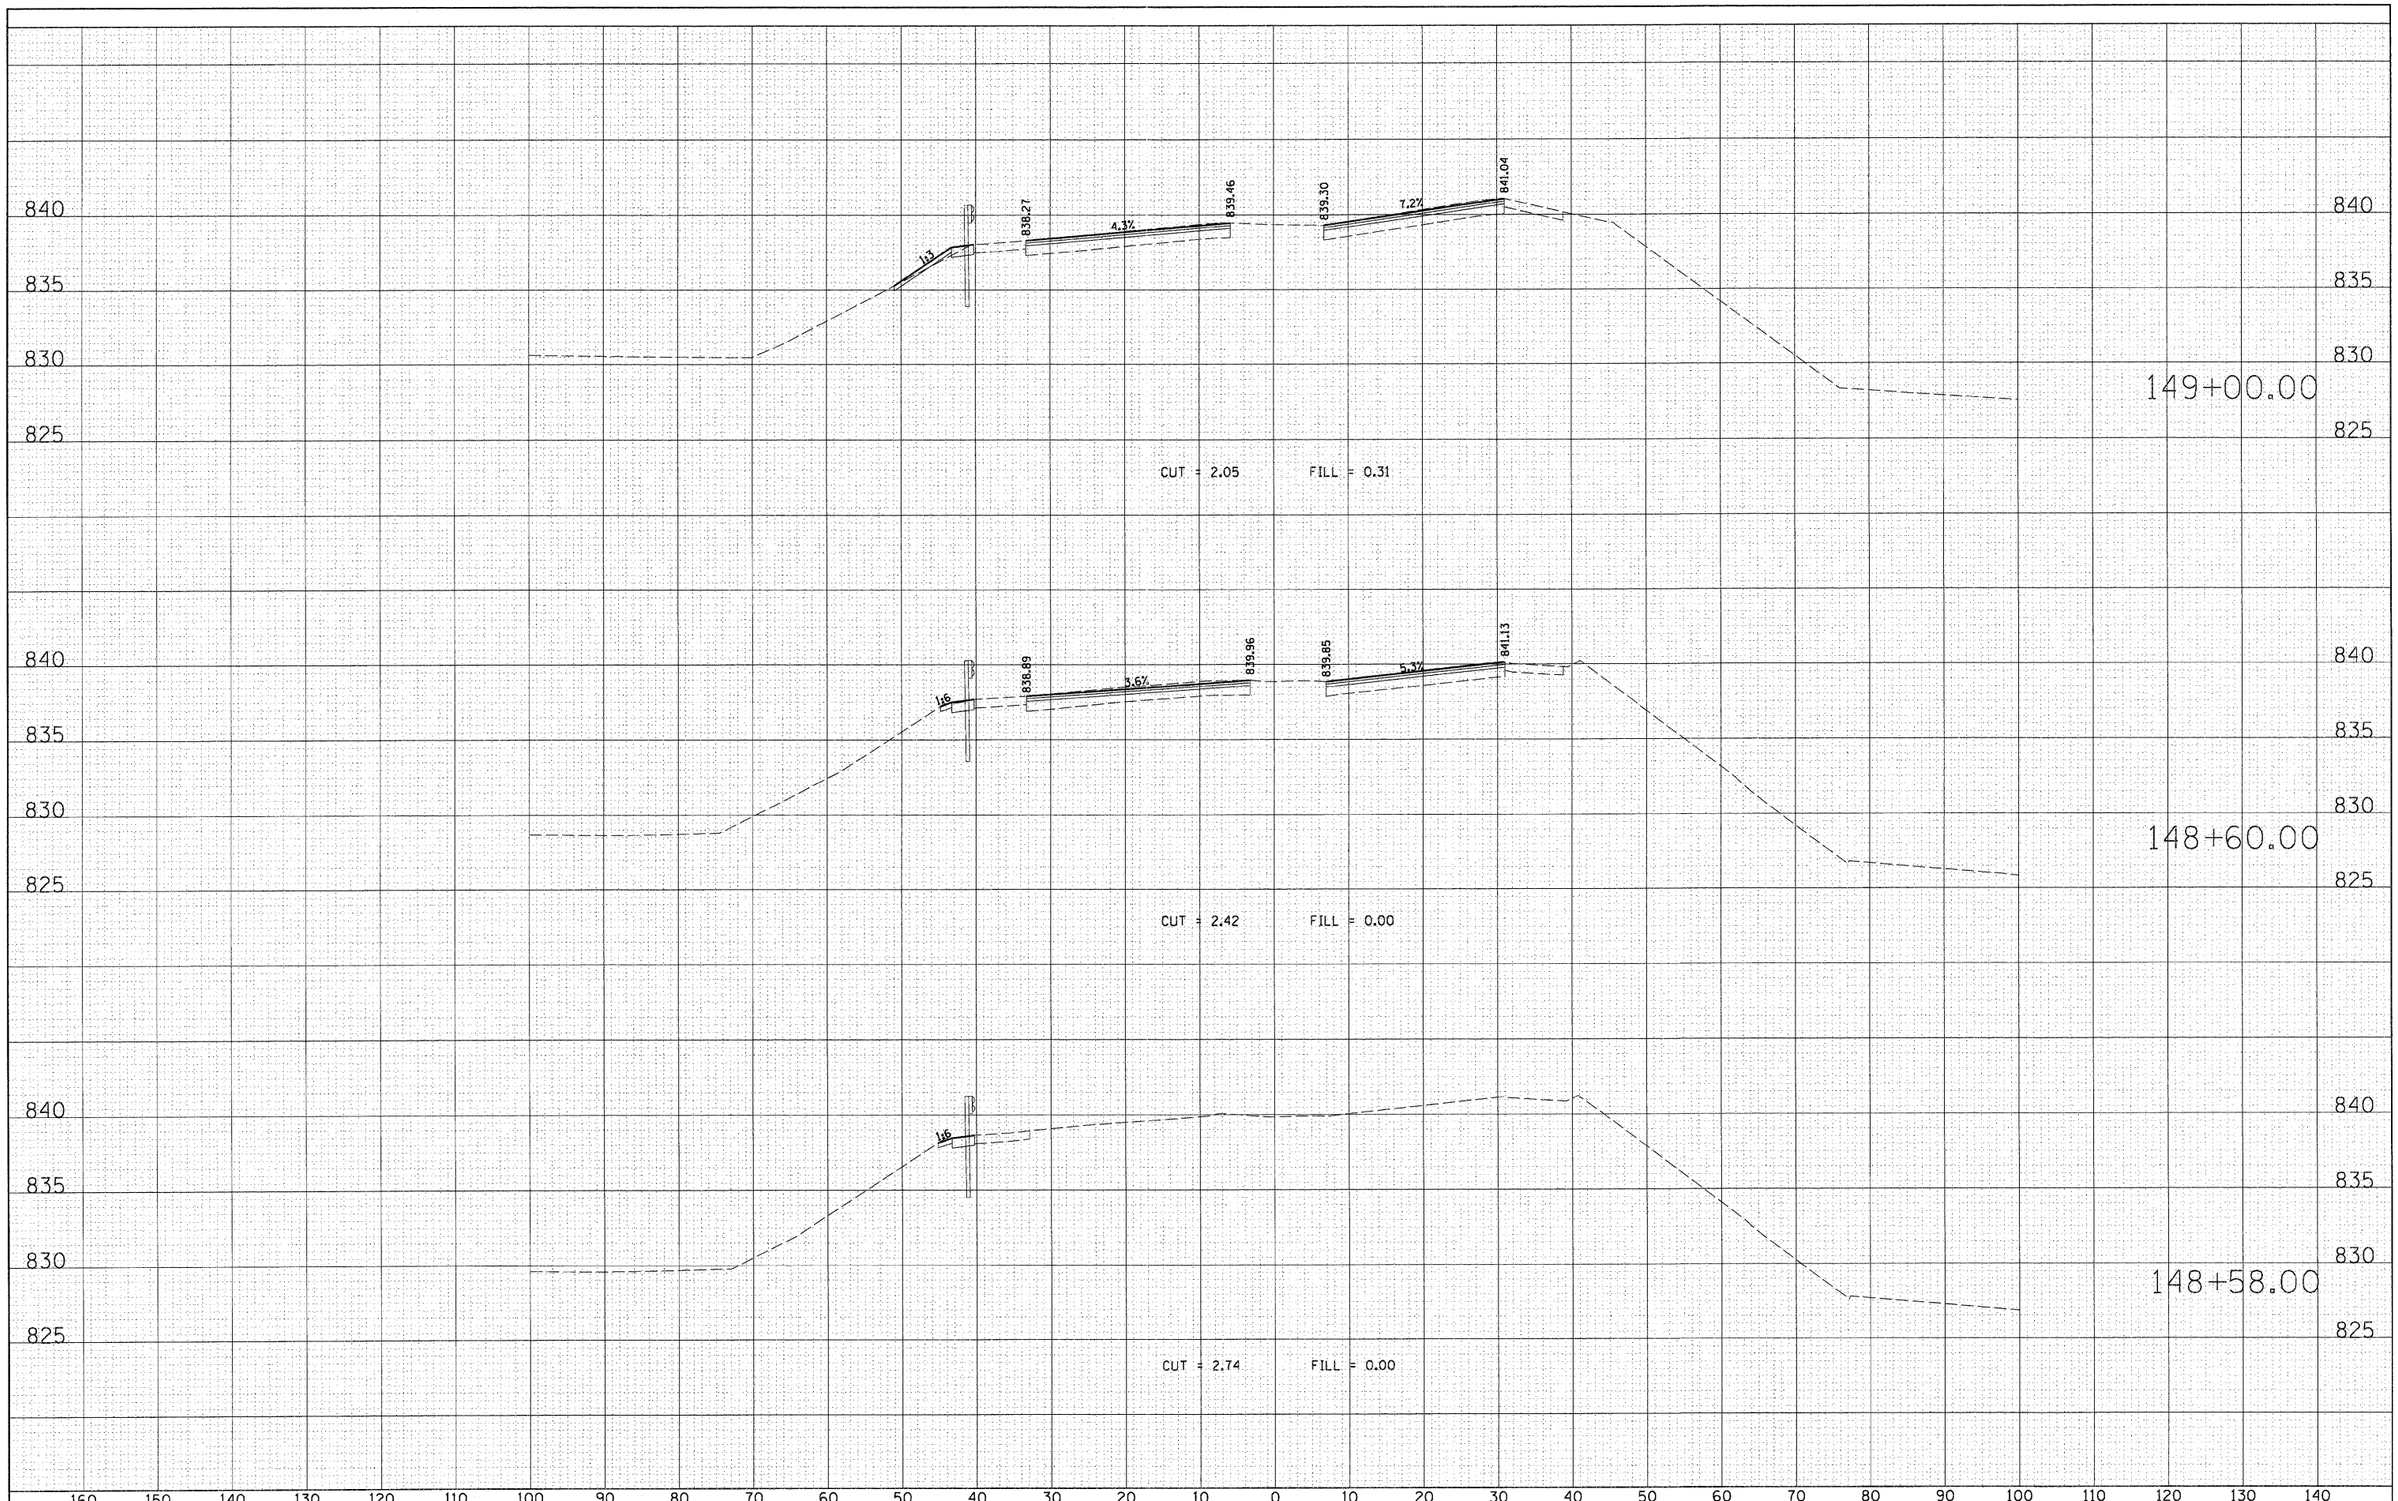

FINAL SURVEY		BY	DATE
NOTE BOOK	SURVEYED		
	PLOTTED		
	TEMPLATE		
	AREAS		
NO.	AREAS CHECKED		

ORIGINAL SURVEY		BY	DATE
NOTE BOOK	SURVEYED		
	PLOTTED		
	TEMPLATE		
	AREAS		
NO.	AREAS CHECKED		

FILE NAME = D1157207_SHT_XS_RANDALL.DGN	USER NAME = malopez	DESIGNED -	REVISED -
		DRAWN -	REVISED -
	PLOT SCALE = ©SCALE©	CHECKED -	REVISED -
	PLOT DATE = 10/24/2011	DATE -	REVISED -

STATE OF ILLINOIS
DEPARTMENT OF TRANSPORTATION

RANDALL ROAD AT US ROUTE 20 (FOOTHILL ROAD)
CROSS SECTION SHEET – RANDALL ROAD

SCALE: 1" = 10' | SHEET NO. OF SHEETS | STA. 148+58.00 TO STA. 149+00.00

F.A.P RTE.	SECTION	COUNTY	TOTAL SHEETS	SHEET NO.
336	06-00345-00-CH	KANE	92	57

CONTRACT NO. 63623

FED. ROAD DIST. NO. 1 | ILLINOIS | FED. AID PROJECT