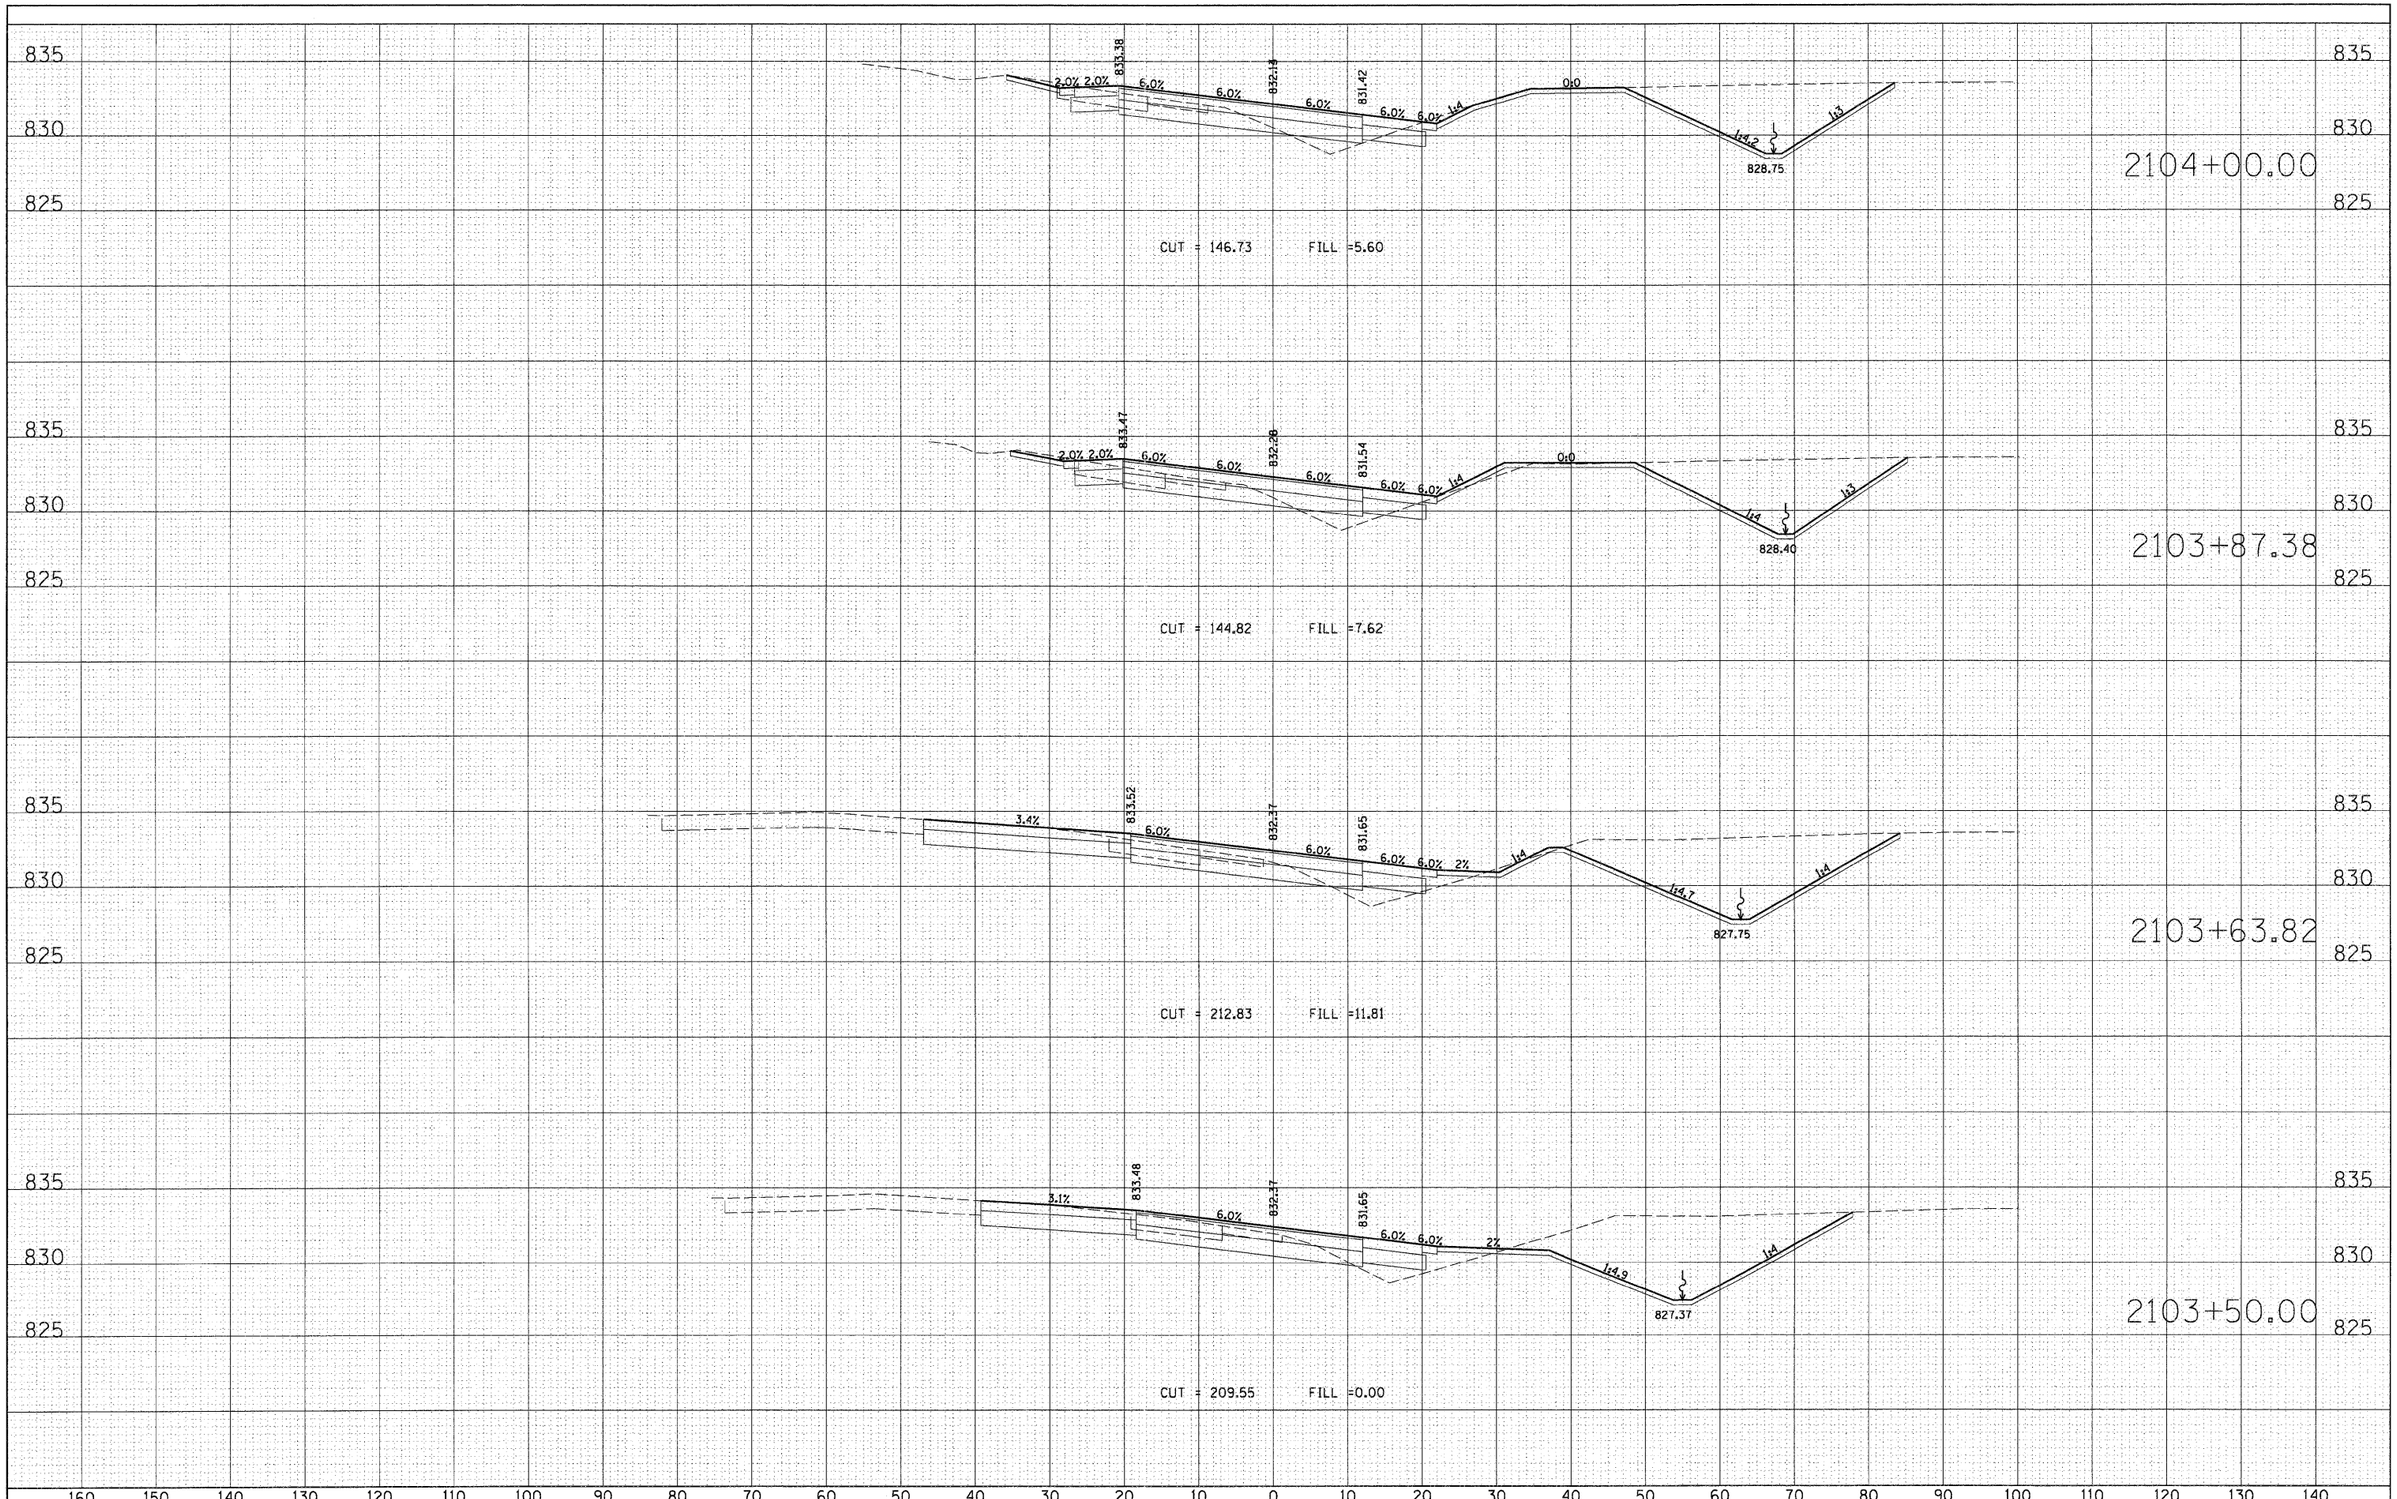


| FINAL SURVEY | BY | DATE |
|---|---|---|
| SURVEYED | | |
| PLOTTED | | |
| TEMPLATE | | |
| AREAS | | |
| AREAS CHECKED | | |
| NOTE BOOK | | |
| NO. | | |

| ORIGINAL SURVEY | BY | DATE |
|---|---|---|
| SURVEYED | | |
| PLOTTED | | |
| TEMPLATE | | |
| AREAS | | |
| AREAS CHECKED | | |
| NOTE BOOK | | |
| NO. | | |

| | | | |
|---|---|---|---|
| FILE NAME = D1157207_SHT_XS_US20.DGN | USER NAME = malopez | DESIGNED - | REVISED - |
| | | DRAWN - | REVISED - |
| | PLOT SCALE = *SCALE* | CHECKED - | REVISED - |
| | PLOT DATE = 10/24/2011 | DATE - | REVISED - |

**STATE OF ILLINOIS**
**DEPARTMENT OF TRANSPORTATION**

**RANDALL ROAD AT US ROUTE 20 (FOOTHILL ROAD)**
**CROSS SECTION SHEET – RAMP US 20**

SCALE: 1" = 10' | SHEET NO. OF SHEETS | STA. 2103+50.00 TO STA. 2104+00.00

| F.A.P RTE. | SECTION | COUNTY | TOTAL SHEETS | SHEET NO. |
|---|---|---|---|---|
| 336 | 06-00345-00-CH | KANE | 92 | 78 |

CONTRACT NO. 63623

FED. ROAD DIST. NO. 1 | ILLINOIS | FED. AID PROJECT