PLAN	DATE	BY
SURVEYED		
PLOTTED		
GRADES CHECKED		
NOTE BOOK		
NO. ____		
STRUCTURE NOTATNS CH'KD		

PROFILE	DATE	BY
SURVEYED		
PLOTTED		
GRADES CHECKED		
NOTE BOOK		
NO. ____		
STRUCTURE NOTATNS CH'KD		

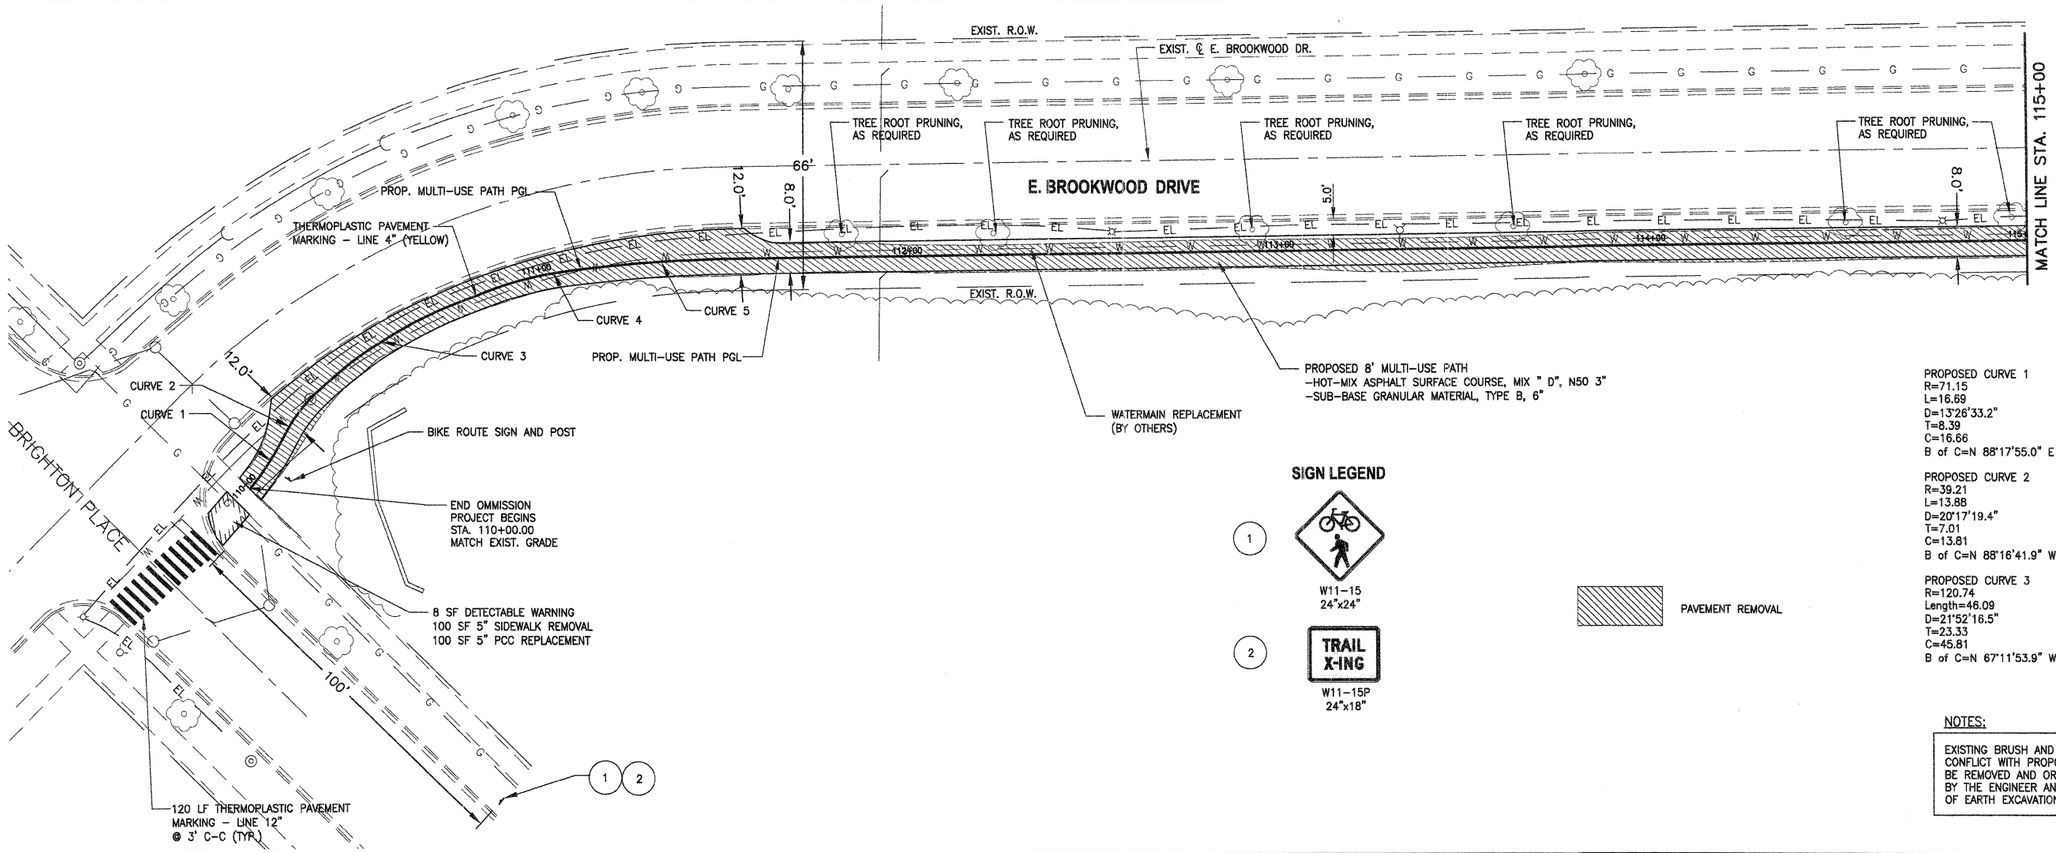

SIGN LEGEND

1. W11-15 24"x24"
2. TRAIL X-ING W11-15P 24"x18"

PAVEMENT REMOVAL

PROPOSED CURVE 1
R=71.15
L=16.69
D=13°26'33.2"
T=8.39
C=16.66
B of C=N 88°17'55.0" E

PROPOSED CURVE 2
R=39.21
L=13.88
D=20°17'19.4"
T=7.01
C=13.81
B of C=N 88°16'41.9" W

PROPOSED CURVE 3
R=120.74
Length=46.09
D=21°52'16.5"
T=23.33
C=45.81
B of C=N 67°11'53.9" W

PROPOSED CURVE 4
R=93.13
L=23.51
D=14°27'50.3"
T=11.82
C=23.45
B of C=N 49°01'50.5" W

PROPOSED CURVE 5
R=404.00
L=42.55
D=6°2'2.8"
T=21.29
C=42.53
B of C=N 38°46'54.0

NOTES:

EXISTING BRUSH AND GARDEN MATERIALS IN CONFLICT WITH PROPOSED IMPROVEMENTS SHALL BE REMOVED AND OR RELOCATED AS DETERMINED BY THE ENGINEER AND INCLUDED IN THE COST OF EARTH EXCAVATION

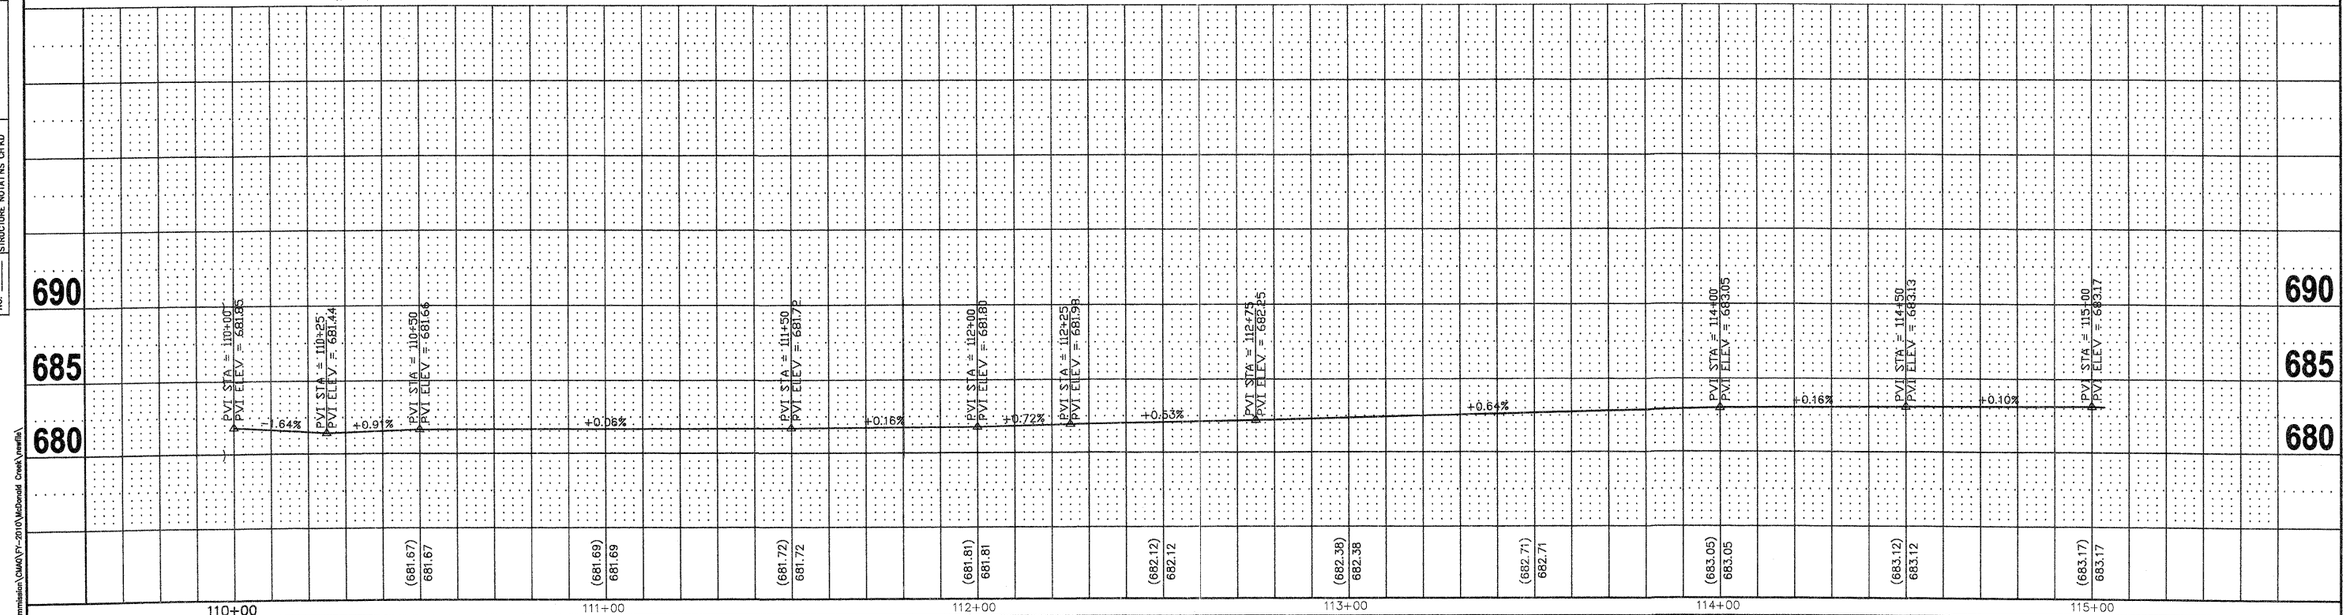

FILE NAME = 3d-phase1McDonald.dwg	USER NAME = chomuth	DESIGNED - BS	REVISED -
	LAYOUT NAME = 110+00-115+00	DRAWN - CH	REVISED -
	PLOT SCALE = 20.00' / IN.	CHECKED - JM	REVISED -
	PLOT DATE = Nov 01, 2011 - 3:12pm	DATE - 04/12/2011	REVISED -

STATE OF ILLINOIS
DEPARTMENT OF TRANSPORTATION

MC DONALD CREEK MULTI USE PATH
PLAN AND PROFILE

HORIZ. 1"=20'
SCALE: VERT. 1"=5' | SHEET NO. OF SHEETS | STA. 110+00 TO STA. 115+00

F.A. RTE.	SECTION	COUNTY	TOTAL SHEETS	SHEET NO.
	10-00196-00-BT	COOK	26	8
		CONTRACT NO. 63624		
FED ROAD DIST NO. 1	ILLINOIS	FED. AID PROJECT		

T:\Bicycle Advisory Commission\CMAQ\FY-2010\McDonald Creek\overlay\