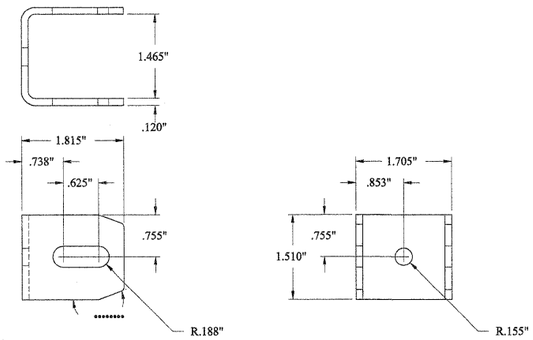

MONTAGE PLUS BRACKET, OR APPROVED EQUAL

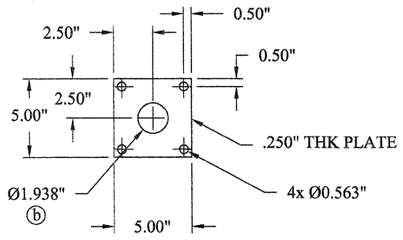

5" x 5" x 1/4 " W/ 9/16 " DIA HOLES, STEEL PLATE

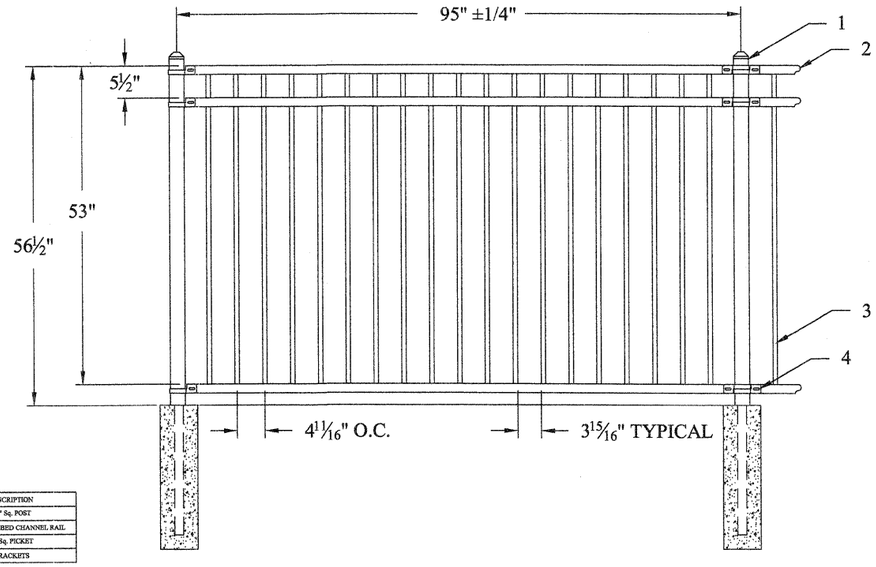

#	QTY.	DESCRIPTION
1	2	2½" Sq. POST
2	3	1½" x 1¾" RIBBED CHANNEL RAIL
3	19	½" Sq. PICKET
4	6	BRACKETS

ORNAMENTAL METAL FENCE DETAIL

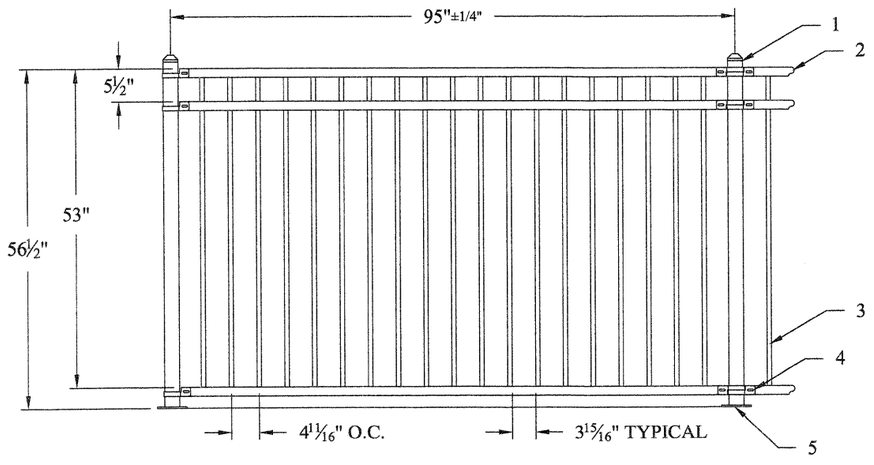

#	QTY.	DESCRIPTION
1	2	2½" Sq. POST
2	3	1½" x 1¾" RIBBED CHANNEL RAIL
3	19	½" Sq. PICKET
4	6	BRACKETS
5	2	BASEPLATE

ORNAMENTAL METAL FENCE DETAIL

ORNAMENTAL METAL FENCE DETAIL

PLAN: SURVEYED, DRAWN, TRACED, GRADES CHECKED, ALIGNMENT, STRUCTURE NOTATNS CHKD, NOTE BOOK, NO. ____, BY, DATE

PROFILE: SURVEYED, DRAWN, TRACED, GRADES CHECKED, BM. NOTED, STRUCTURE NOTATNS CHKD, NOTE BOOK, NO. ____, BY, DATE

T:\Bicycle Advisory Commission\CMAQ FY-2010\McDonald Creek\

FILE NAME = McDonald-Multi-Path-Detail2.dwg	USER NAME = chomuth	DESIGNED - BS	REVISED -
	VIEWPORT NAME = FENCESHT1	DRAWN - CH	REVISED -
	PLOT SCALE = 1" / IN.	CHECKED - JM	REVISED -
	PLOT DATE = Nov 02, 2011 - 6:48am	DATE - 04/12/2011	REVISED -

STATE OF ILLINOIS
DEPARTMENT OF TRANSPORTATION

MC DONALD CREEK MULTI USE PATH
DETAILS

SCALE: N.T.S. | SHEET NO. OF SHEETS

F.A. RTE.	SECTION	COUNTY	TOTAL SHEETS	SHEET NO.
	10-00196-00-BT	COOK	26	20
		CONTRACT NO. 63624		
FED ROAD DIST NO. 1	ILLINOIS	FED. AID PROJECT		