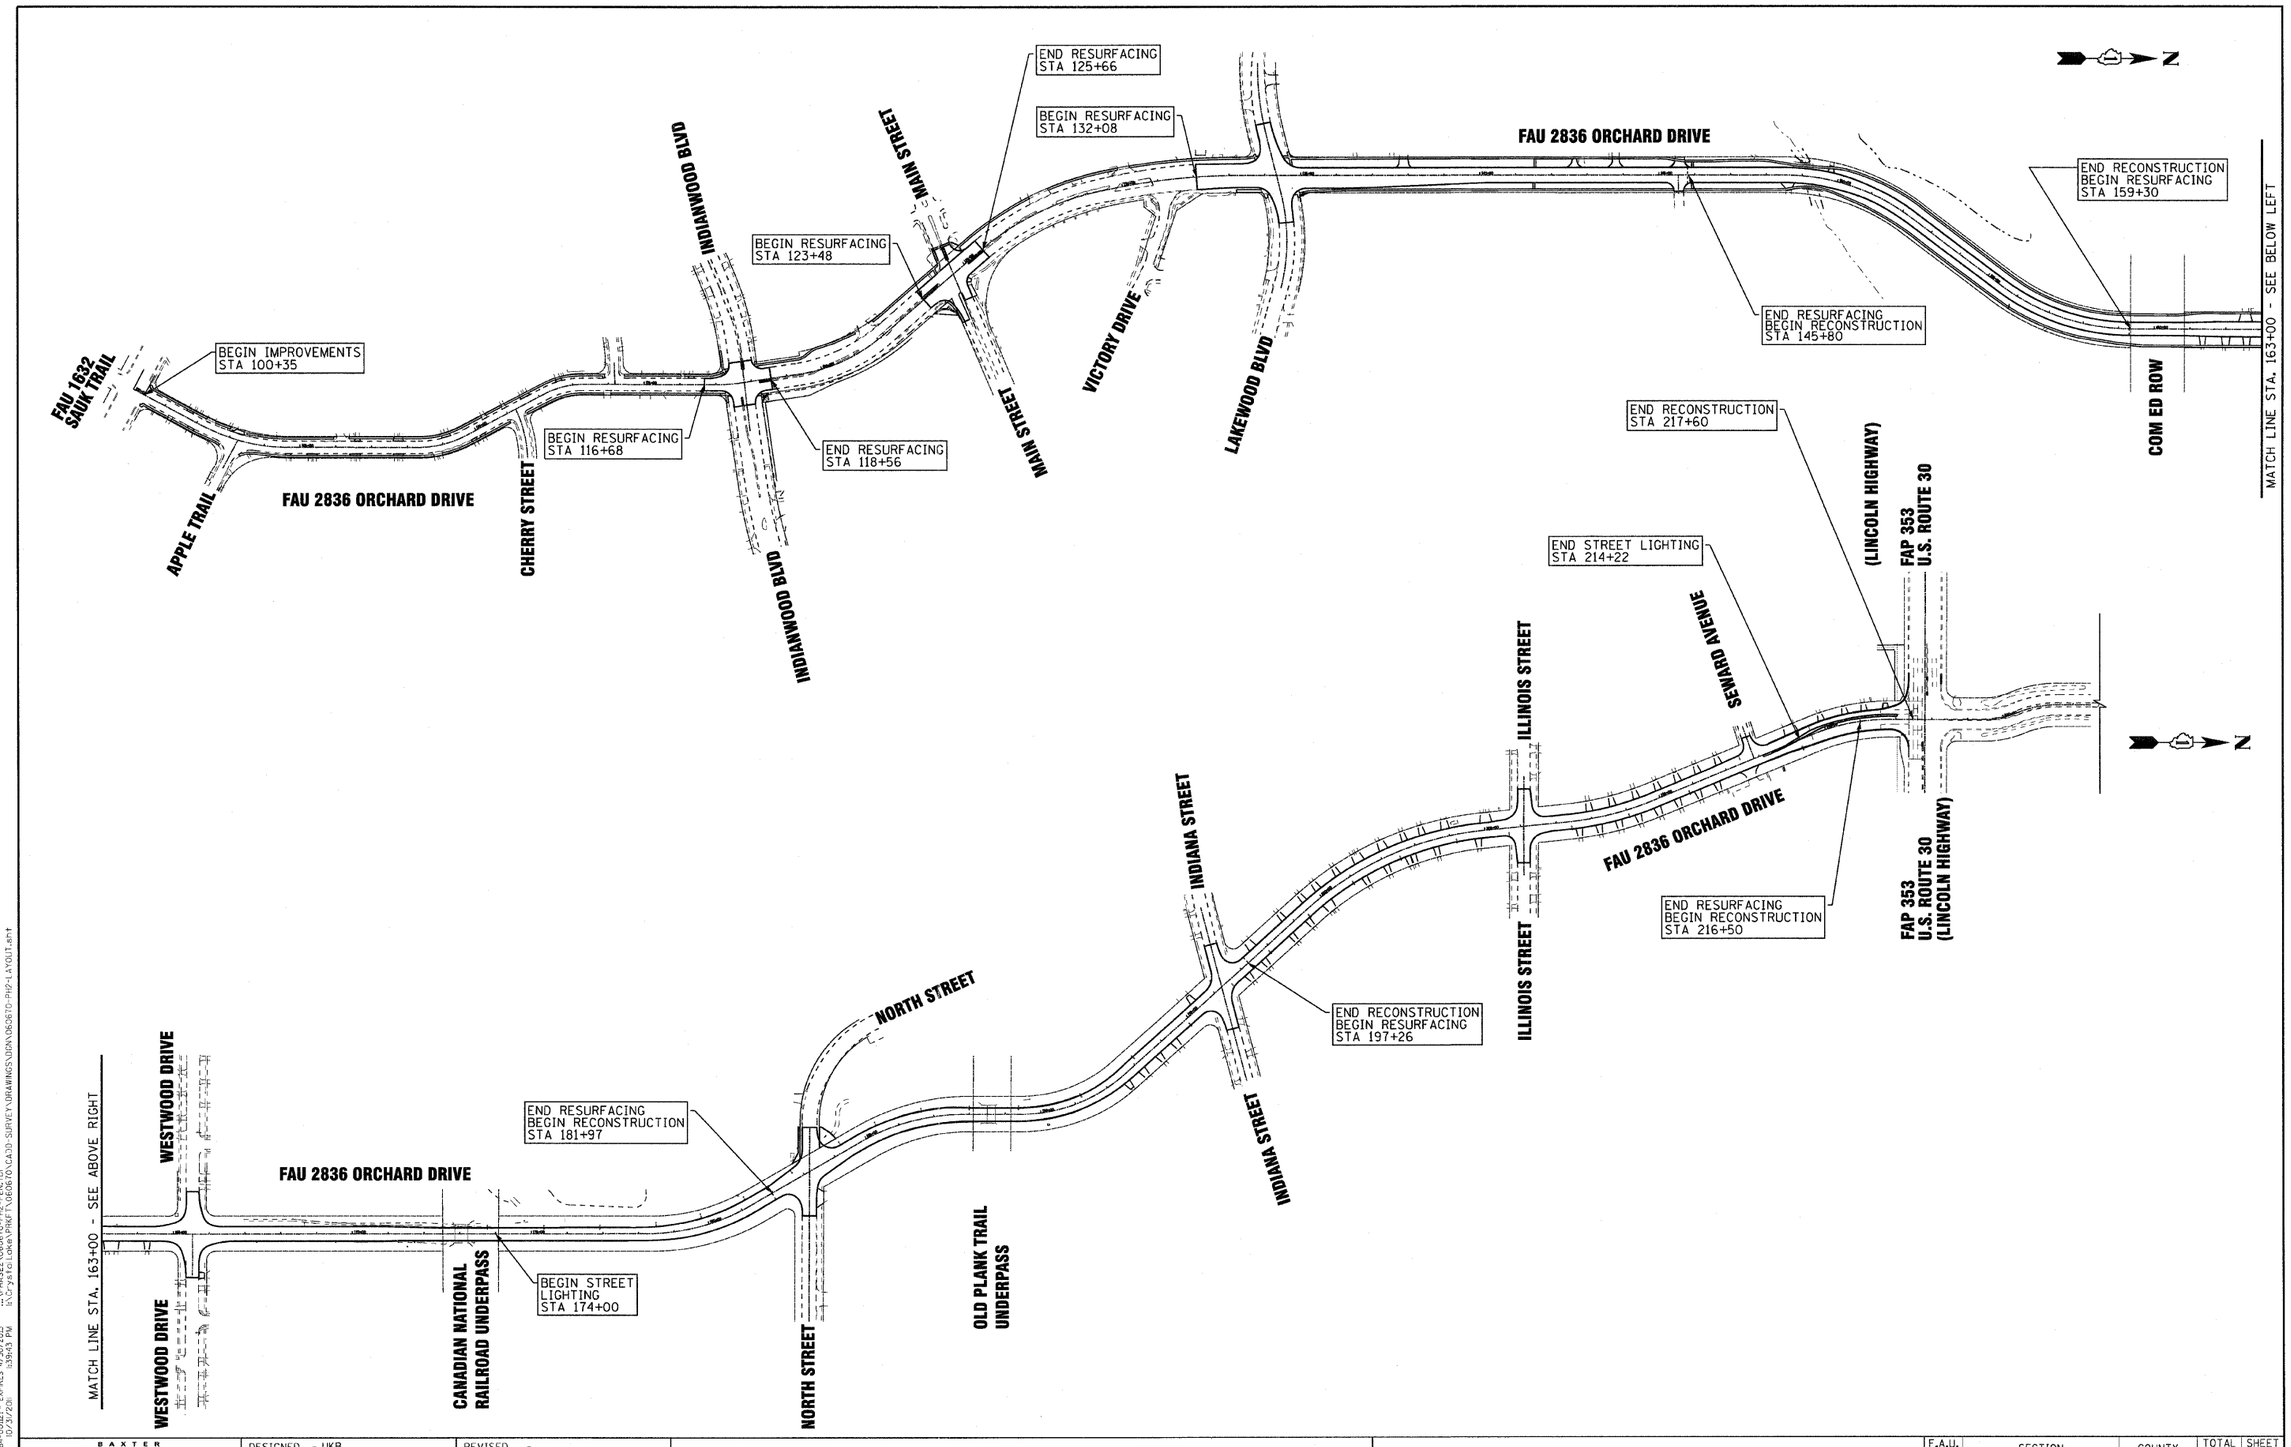

COPYRIGHT © 2011 BY BAXTER & WOODMAN, INC.
STATE OF ILLINOIS - PROFESSIONAL DESIGN FIRM
LICENSE NO. - 184.001076 - EXPIRES 4/30/2013
DESIGN FILE: ...\Orlo1drive\VDOT22x34.pH
...\MAKE\ORLO1DRIVE\060670-PH2.dgn
PLOTTED: 10/27/2011 3:39:43 PM
t:\projects\oak\PHKFT\060670\CADD-SURVEY\DRAWINGS\JOAN\060670-PH2-LAYOUT.sht

BAXTER & WOODMAN Consulting Engineers	DESIGNED - UKB	REVISED -	
	DRAWN - MWP	REVISED -	
	CHECKED - TLH	REVISED -	
	DATE - 10/24/11	FILE - 060670-PH2-LAYOUT.sht	

STATE OF ILLINOIS
ORCHARD DRIVE IMPROVEMENTS

OVERALL PLAN

SCALE: 1"=200' STA. TO STA.

F.A.U. RTE.	SECTION	COUNTY	TOTAL SHEETS	SHEET NO.
2836	06-00090-00-FP	COOK	200	27
		CONTRACT NO. 63635		
FED. ROAD DIST. NO. 1	ILLINOIS	FED. AID PROJECT	M-8003(661)	