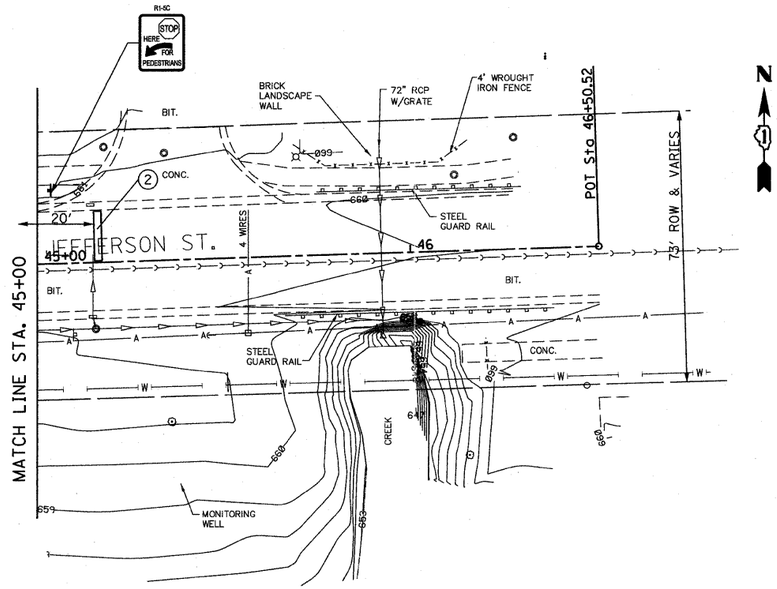

PLAN	BY	DATE
SURVEYED		
PLOTTED		
ALIGNMENT CHECKED		
RT. OF WAY CHECKED		
CADD FILE NAME		
NOTE BOOK		
NO.		

PROFILE	BY	DATE
SURVEYED		
PLOTTED		
GRADES CHECKED		
RT. OF WAY CHECKED		
STRUCTURE NOTATNS CHKD		
NOTE BOOK		
NO.		

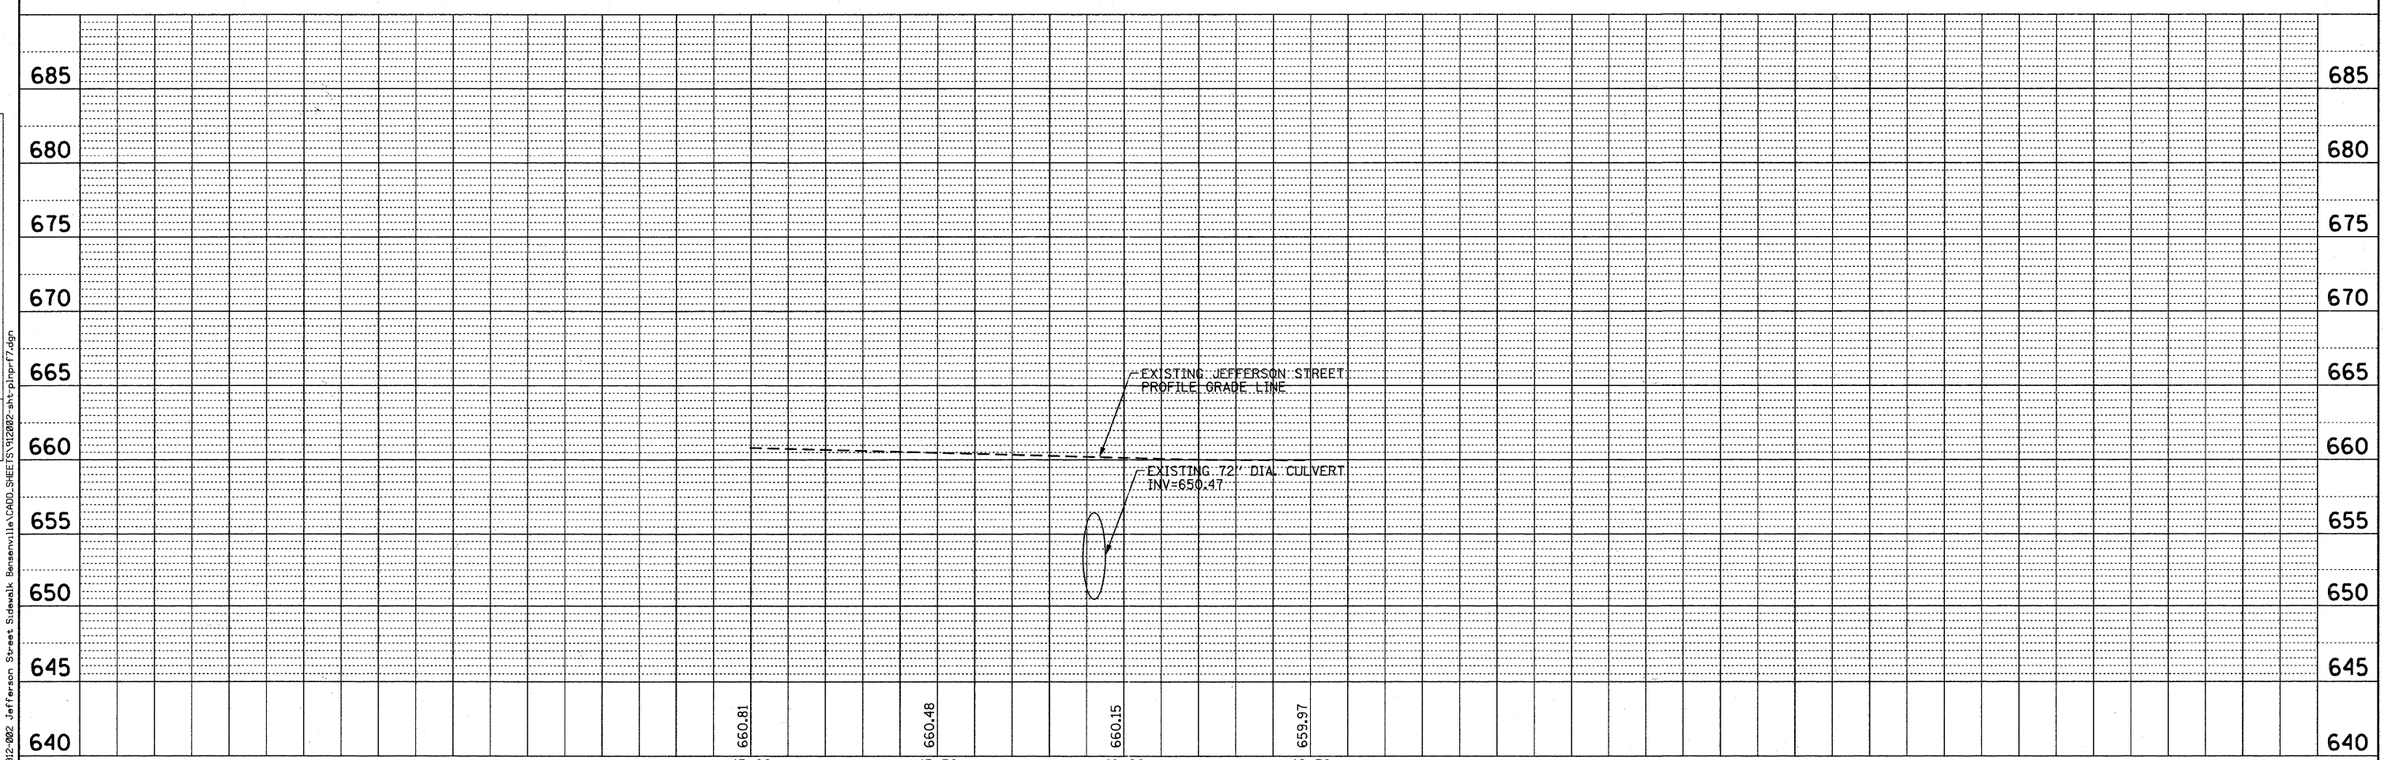

FILE NAME = W:\12-002 Jefferson Street Sidewalk Bensenville\CADD_SHEETS\912002-sht-plnprf7.dgn

Bollinger, Lach & Associates, Inc. ITASCA, ILLINOIS	USER NAME = daly	DESIGNED - BPD	REVISED -
		DRAWN - MTC	REVISED -
	PLOT SCALE = 20.0000 ' / IN.	CHECKED - BPD	REVISED -
	PLOT DATE = 9/5/2011	DATE - 08-29-2011	REVISED -

STATE OF ILLINOIS
DEPARTMENT OF TRANSPORTATION

JEFFERSON STREET SIDEWALK
PLAN AND PROFILE

SCALE: 1"=20' | SHEET NO. 14 OF 38 SHEETS | STA. 45+00 | TO STA. 46+50.52

F.A.U. RTE.	SECTION	COUNTY	TOTAL SHEETS	SHEET NO.
1370	11-00088-00-SW	DUPAGE	38	14

CONTRACT NO. 63639

ILLINOIS FED. AID PROJECT