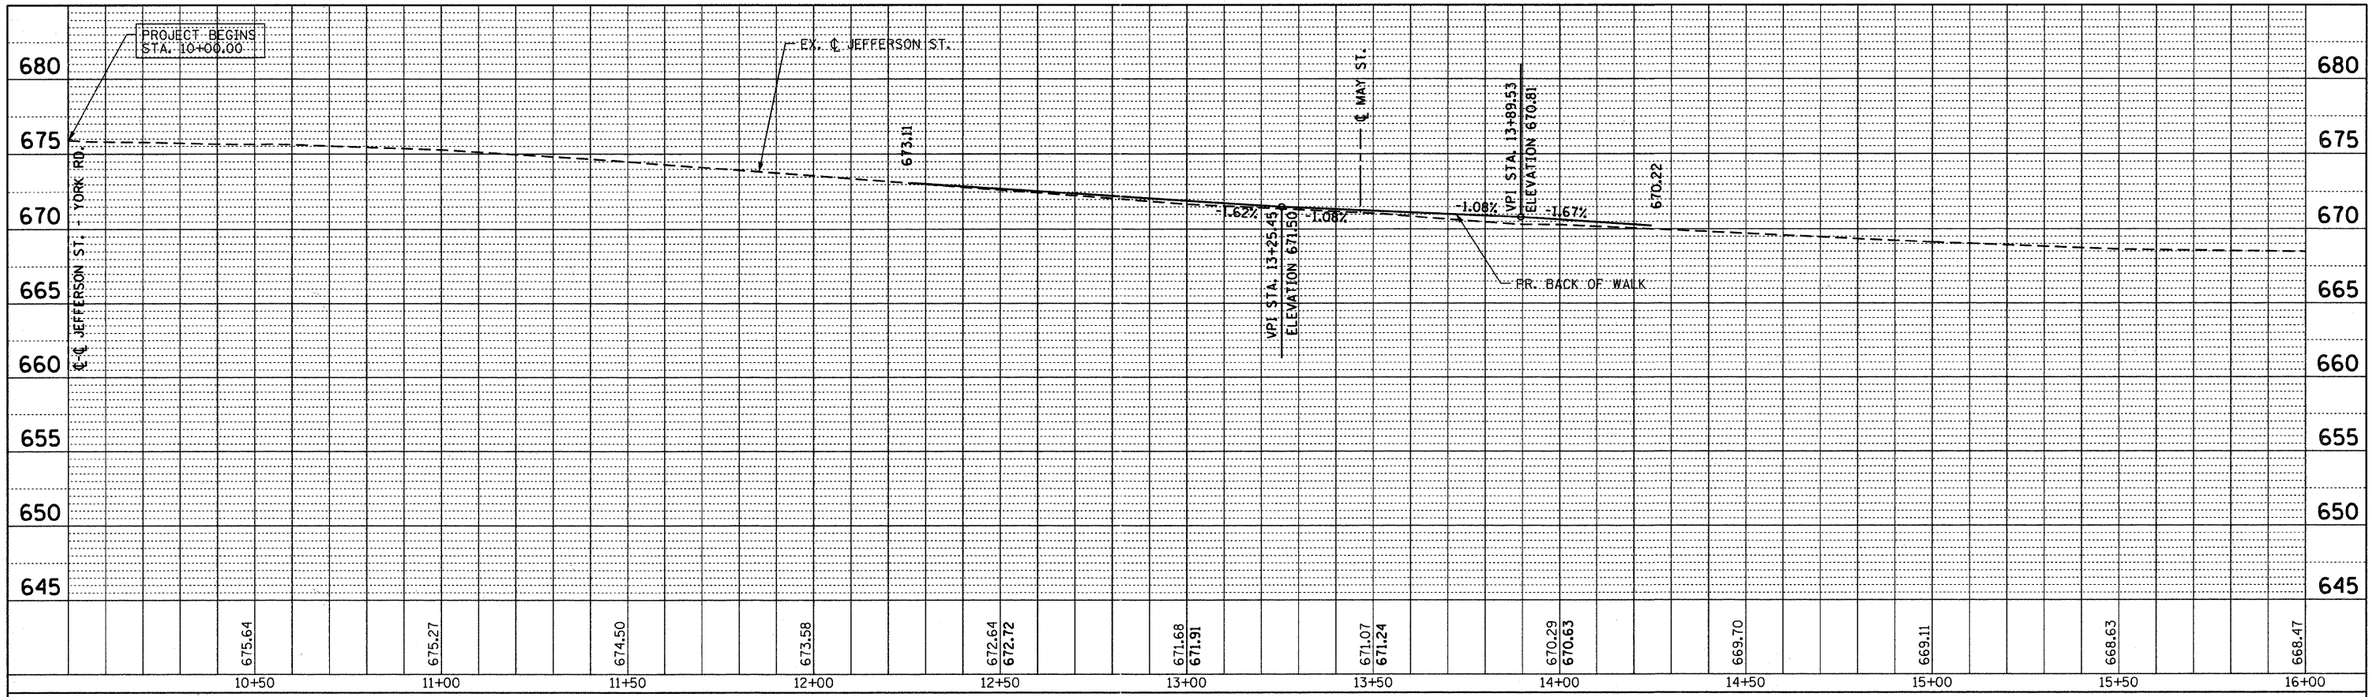

SOUTH SIDE – JEFFERSON ST

NO LONGITUDINAL SLOPES EXCEED 5%. ALL SIDEWALKS ADA COMPLIANT.

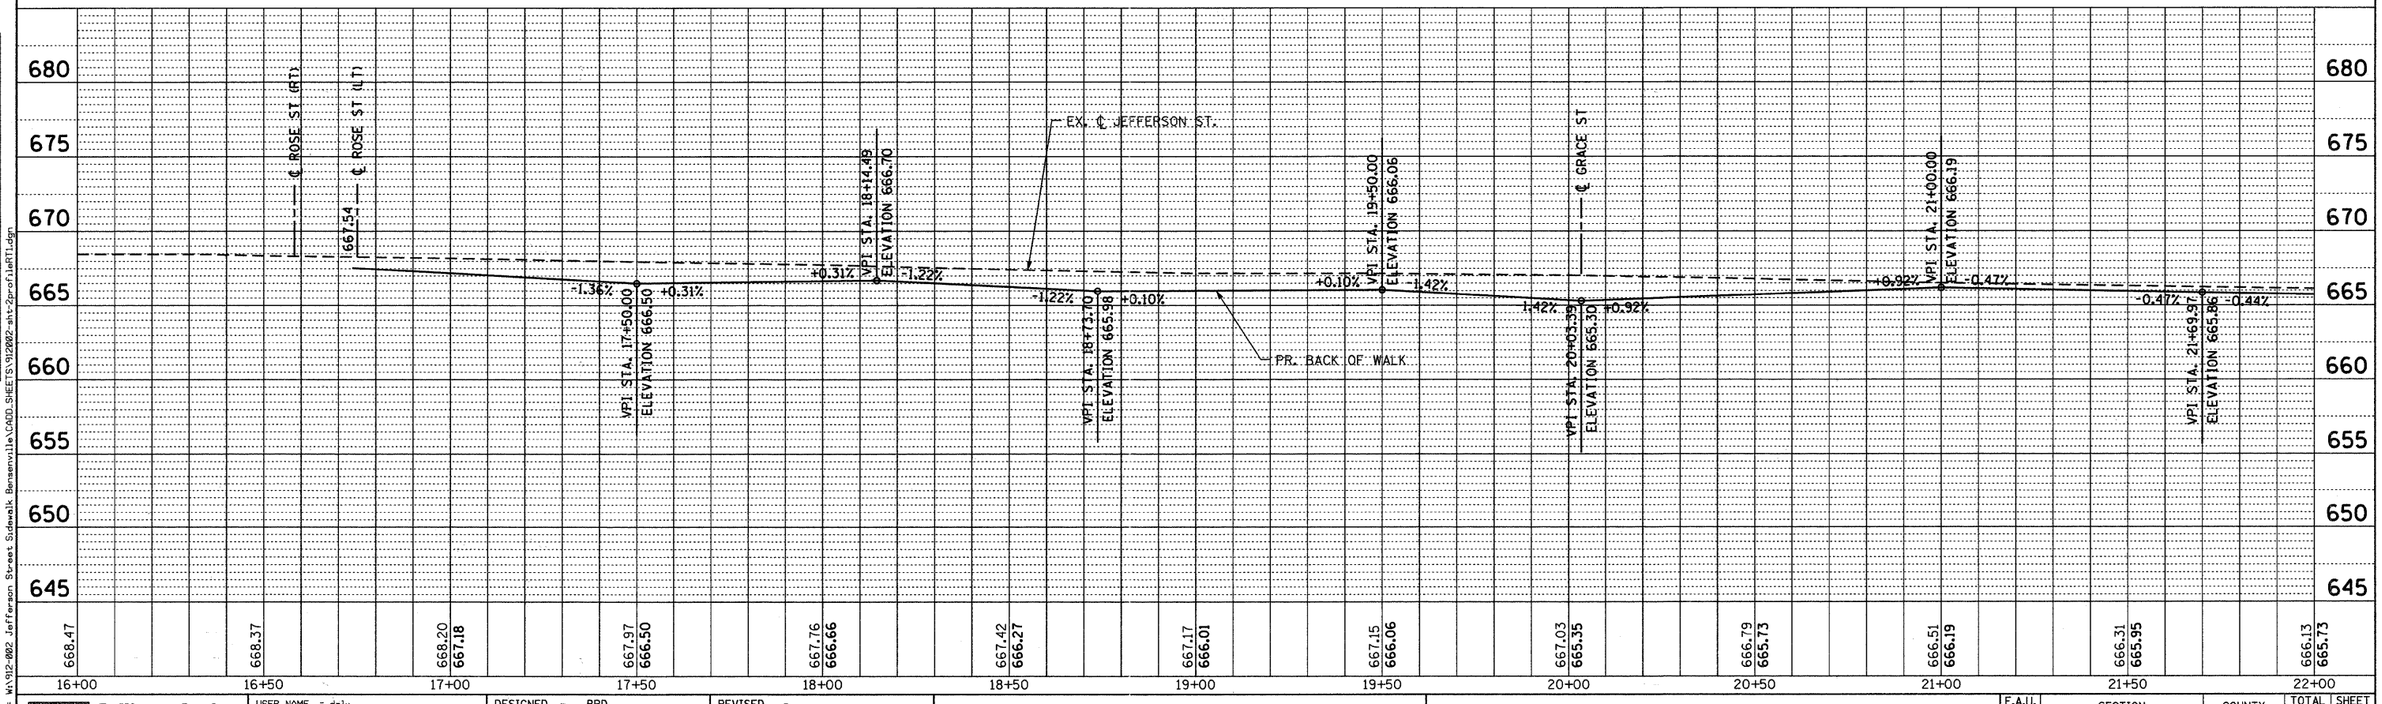

PLAN — NOTE BOOK NO. ____ — SURVEYED / PLOTTED / ALIGNMENT CHECKED / RT. OF WAY CHECKED / CADD FILE NAME — BY — DATE

PROFILE — NOTE BOOK NO. ____ — SURVEYED / PLOTTED / GRADES CHECKED / B.M. NOTED / STRUCTURE NOTATNS CHKD — BY — DATE

FILE NAME = W:\912-002 Jefferson Street Sidewalk Bensenville\CADD_SHEETS\912002-sht-2profileRT1.dgn

Bollinger, Lach & Associates, Inc. ITASCA, ILLINOIS	USER NAME = daly	DESIGNED - BPD	REVISED -
		DRAWN - MTC	REVISED -
	PLOT SCALE = 20.0000 ' / IN.	CHECKED - BPD	REVISED -
	PLOT DATE = 8/29/2011	DATE - 08-29-2011	REVISED -

STATE OF ILLINOIS
DEPARTMENT OF TRANSPORTATION

PROFILE – BACK OF WALK – SOUTH SIDE

1"=20' HZ
SCALE: 1"=5' VT | SHEET NO. 17 OF 38 SHEETS | STA. 10+00 TO STA. 22+00

F.A.U. RTE.	SECTION	COUNTY	TOTAL SHEETS	SHEET NO.
1370	11-00088-00-SW	DUPAGE	38	17

CONTRACT NO. 63639
ILLINOIS FED. AID PROJECT