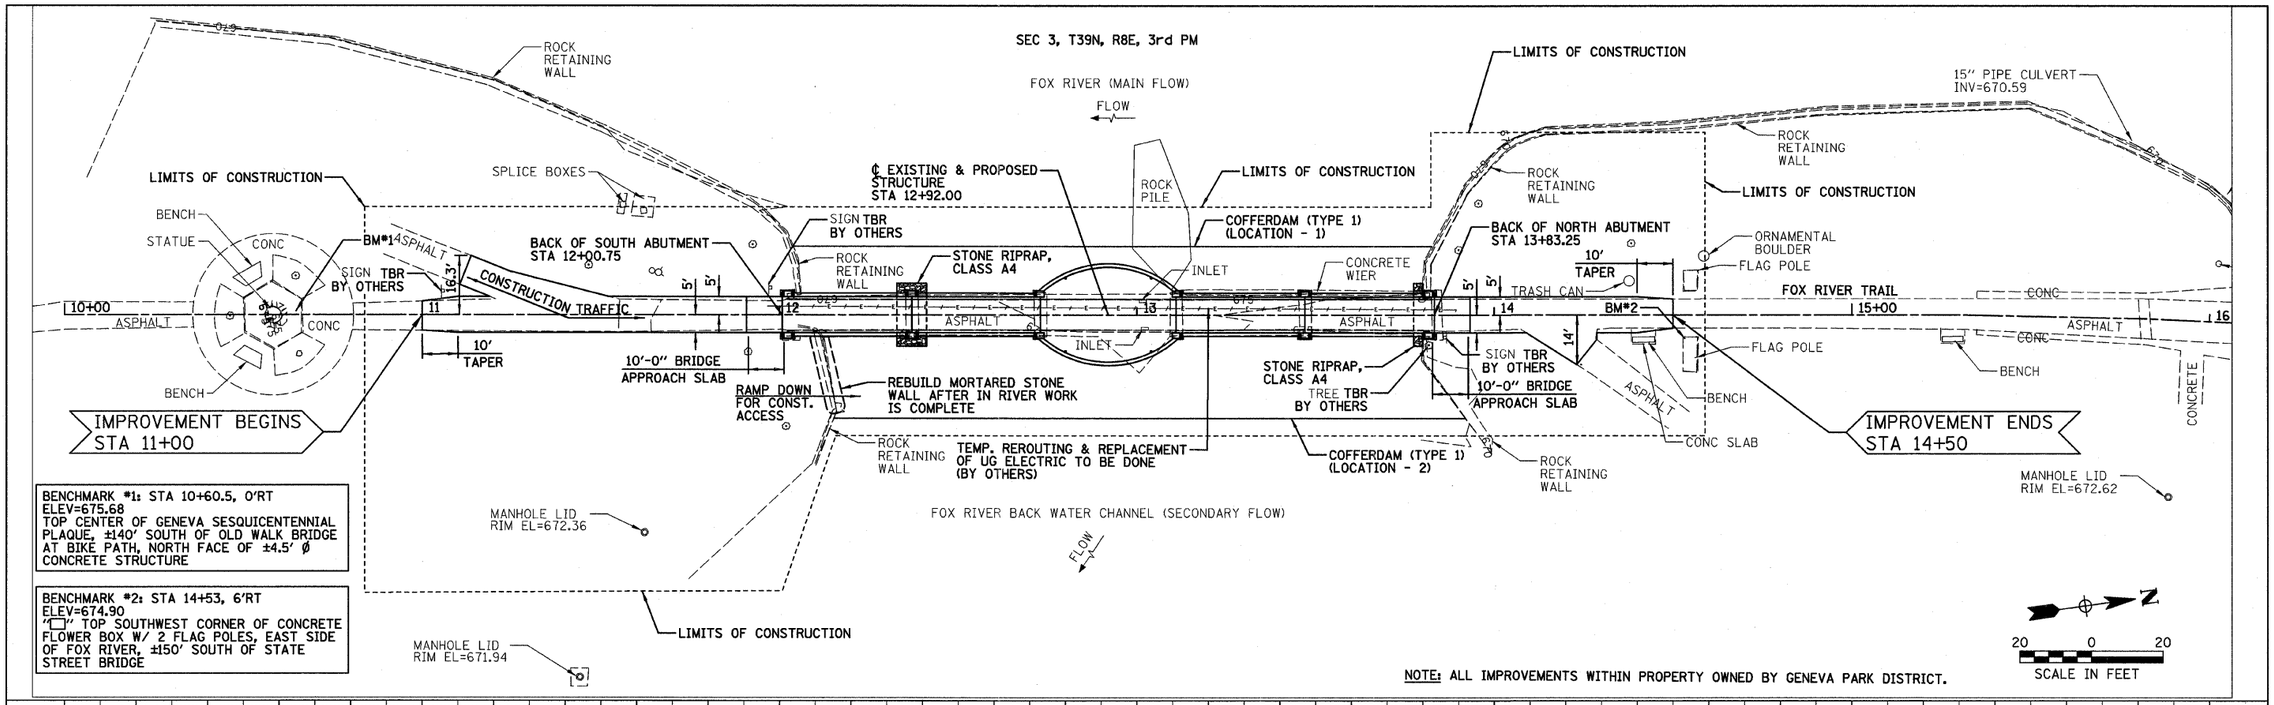

BENCHMARK #1: STA 10+60.5, 0'RT
ELEV=675.68
TOP CENTER OF GENEVA SESQUICENTENNIAL PLAQUE, ±140' SOUTH OF OLD WALK BRIDGE AT BIKE PATH, NORTH FACE OF ±4.5' Ø CONCRETE STRUCTURE

BENCHMARK #2: STA 14+53, 6'RT
ELEV=674.90
"□" TOP SOUTHWEST CORNER OF CONCRETE FLOWER BOX W/ 2 FLAG POLES, EAST SIDE OF FOX RIVER, ±150' SOUTH OF STATE STREET BRIDGE

NOTE: ALL IMPROVEMENTS WITHIN PROPERTY OWNED BY GENEVA PARK DISTRICT.

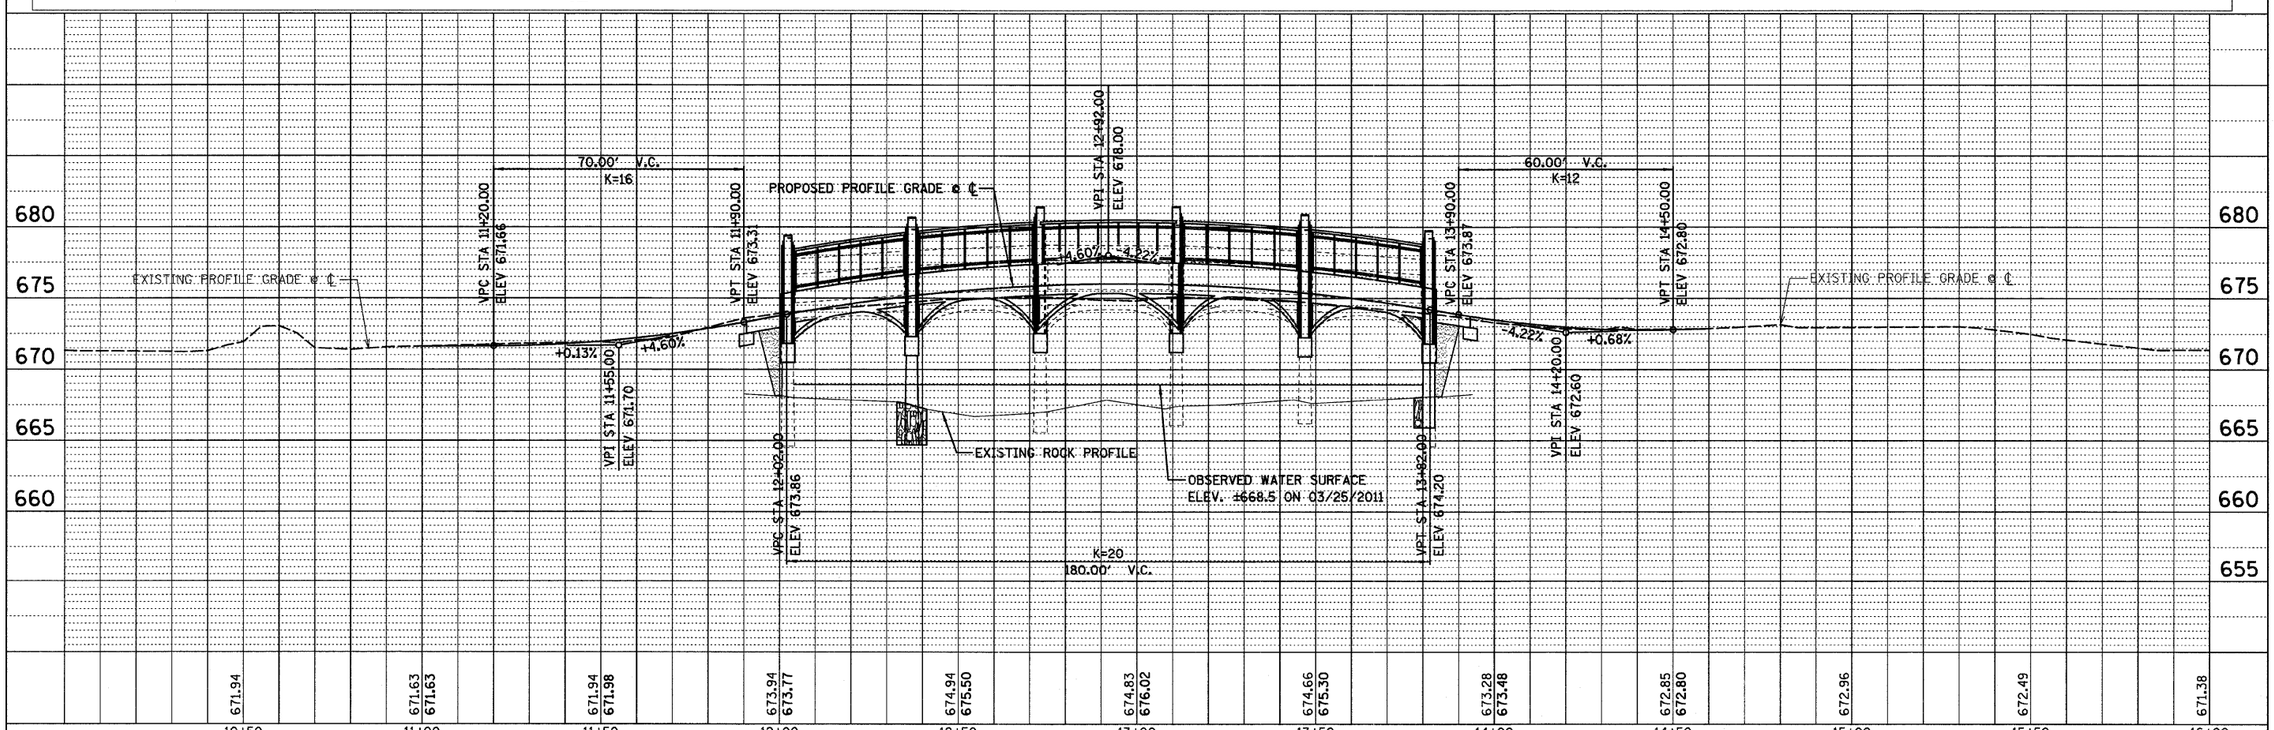

Farnsworth GROUP, INC. 2709 McGraw Drive Bloomington, Illinois 61704 309/663-8435, 309/663-1571 fax	USER NAME = $USER$	DESIGNED - SDH	REVISED -	GENEVA PARK DISTRICT GENEVA, ILLINOIS	PLAN AND PROFILE ISLAND PARK NORTH BRIDGE
		DRAWN - JJO/JWK	REVISED -		
	PLOT SCALE = $SCALE$	CHECKED - MSW	REVISED -		
	PLOT DATE = $DATE$	DATE - 10/17/11	REVISED -		

SCALE: | SHEET NO. OF SHEETS | STA. TO STA.

F.A. RTE.	SECTION	COUNTY	TOTAL SHEETS	SHEET NO.
N/A	06-P4005-00-BR	KANE	42	6

CONTRACT NO. 63643

ILLINOIS FED. AID PROJECT

24-7965

PLAN — SURVEYED / PLOTTED / ALIGNMENT CHECKED / BY / DATE / NOTE BOOK NO. / CADD FILE NAME

PROFILE — SURVEYED / PLOTTED / GRADES CHECKED / BY / DATE / NOTE BOOK NO. / STRUCTURE NOTATIONS CHKD