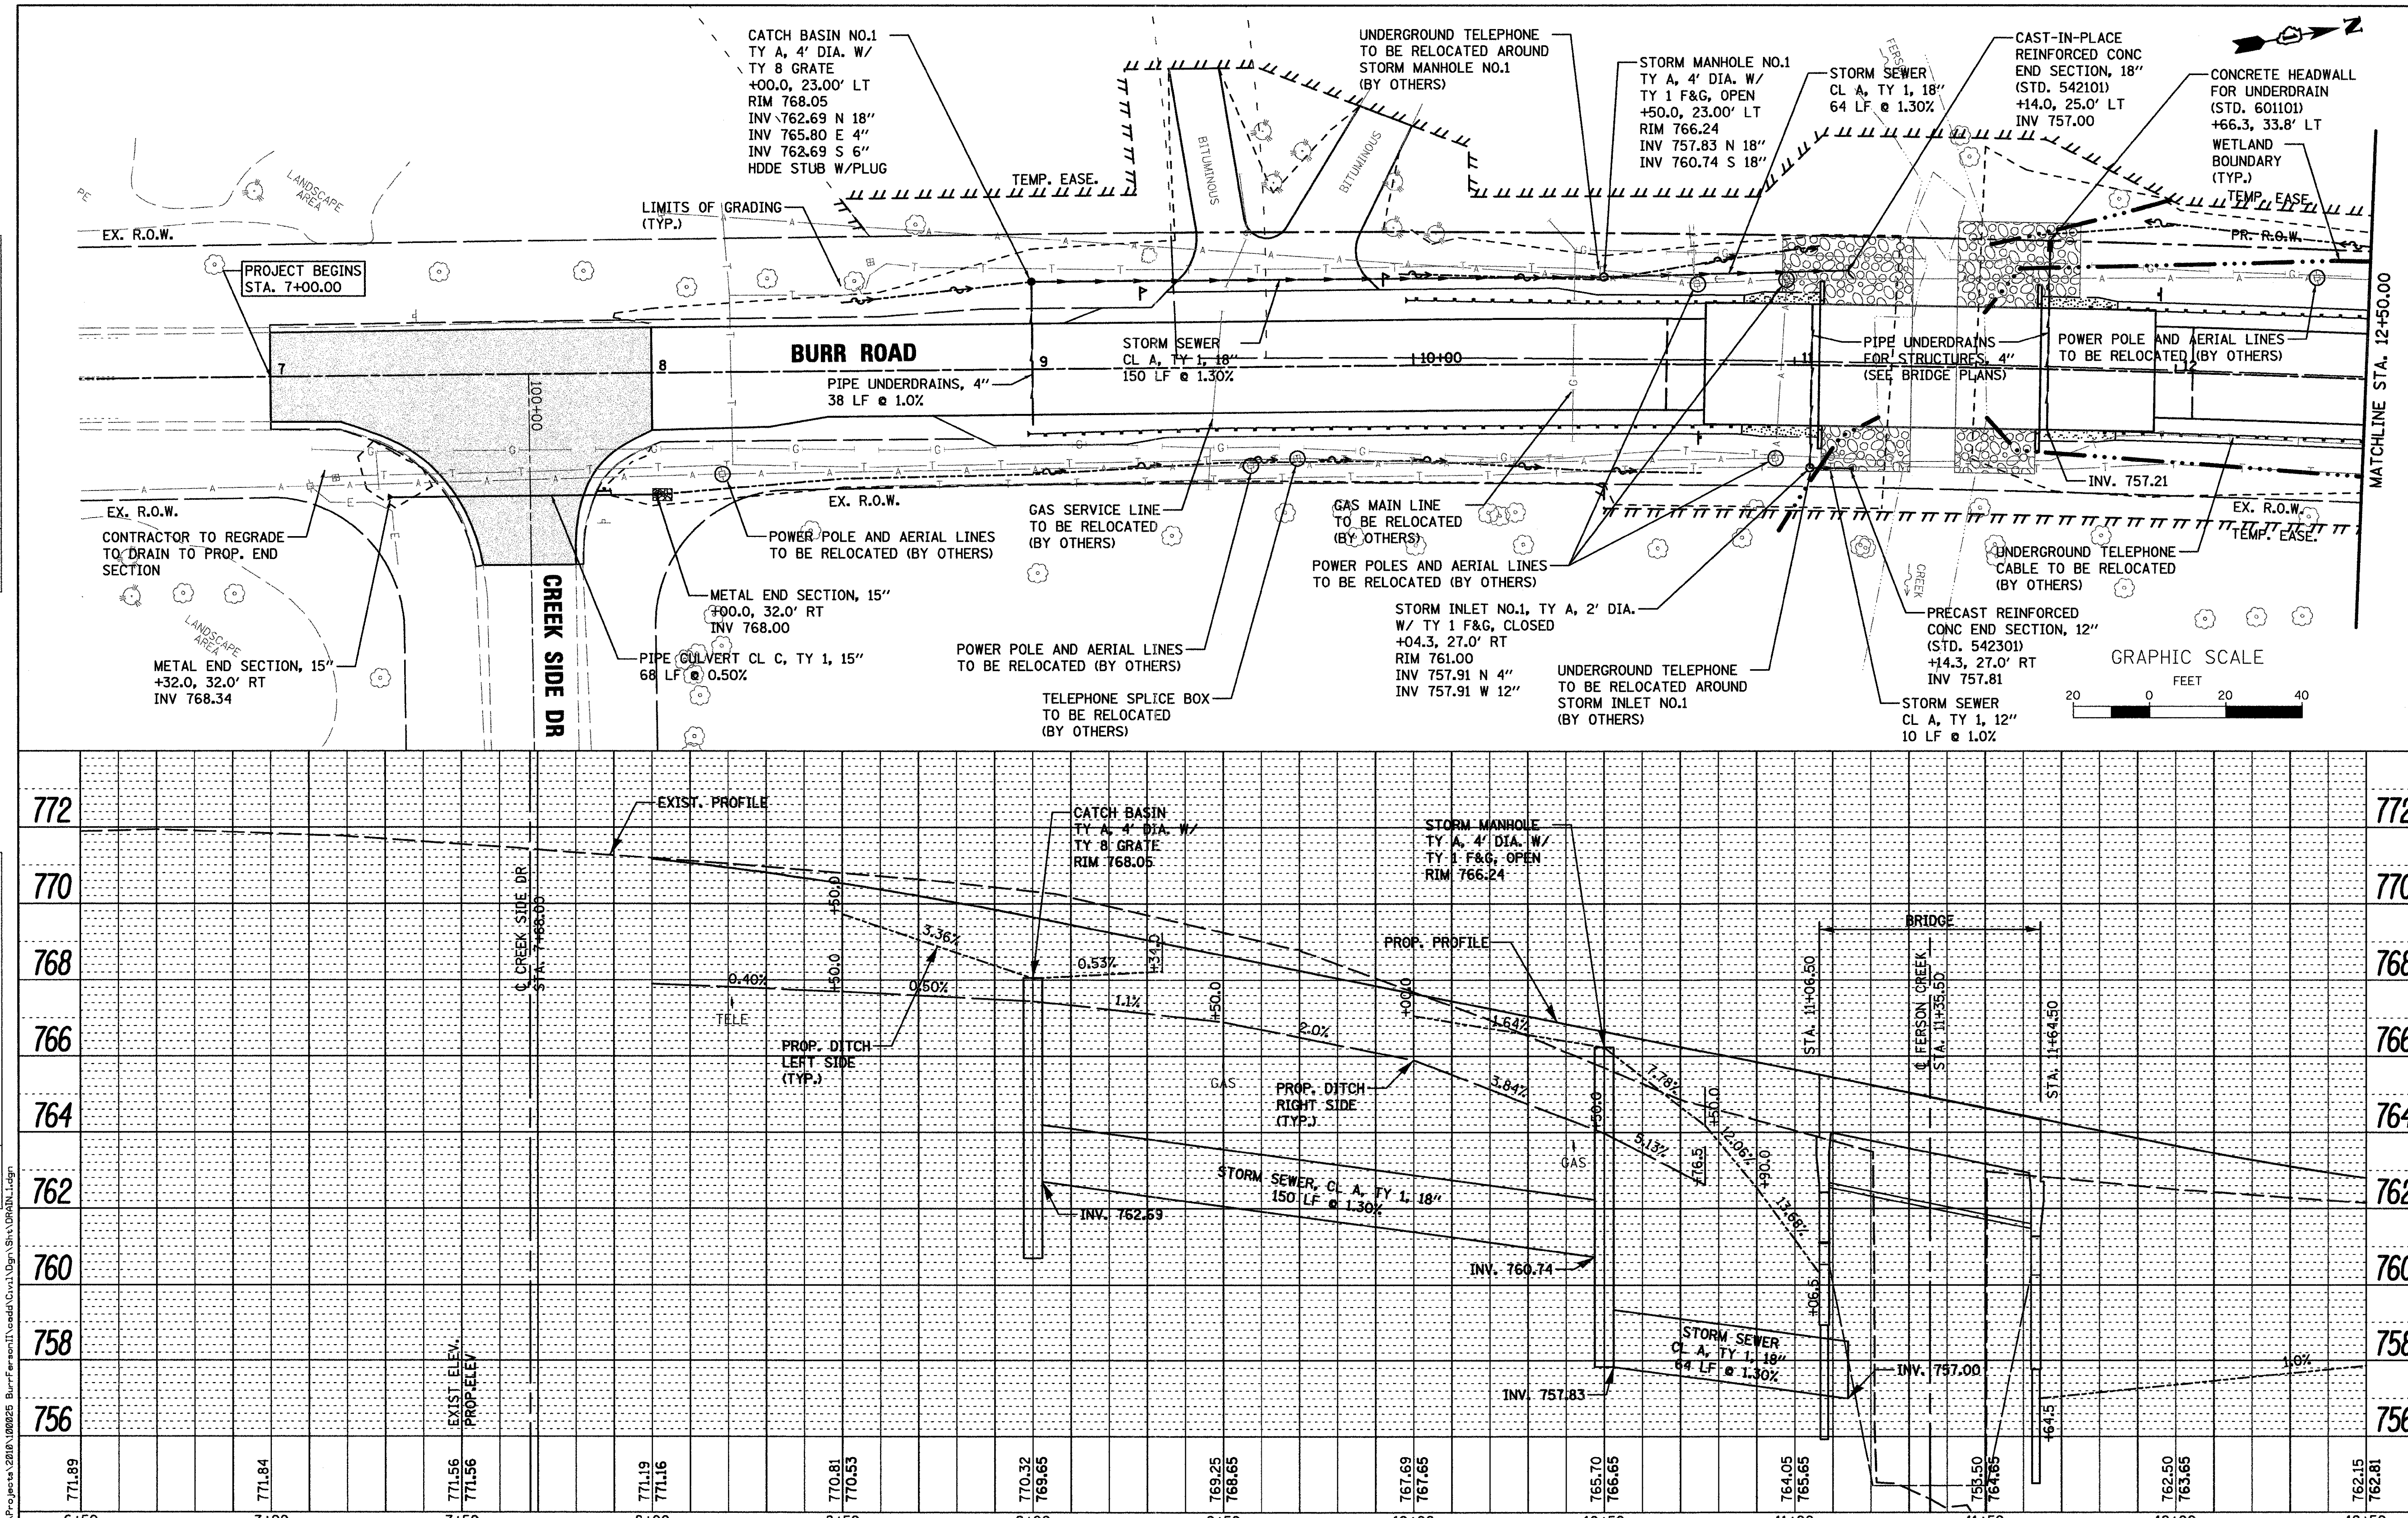

PLAN — NOTE BOOK NO. — SURVEYED / PLOTTED / ALIGNMENT CHECKED / RT. OF WAY CHECKED / CADD FILE NAME — BY — DATE

PROFILE — NOTE BOOK NO. — SURVEYED / PLOTTED / GRADES CHECKED / B.M. NOTED / STRUCTURE NOTAT'NS CH'KD — BY — DATE

FILE NAME = W:\Projects\2010\100025 BurrFersonII\cadd\Civil\Dgn\Sht\DRAIN_1.dgn

WILLS BURKE KELSEY ASSOCIATES LTD.
116 West Main Street, Suite 201
St. Charles, Illinois 60174

USER NAME = nparris	DESIGNED - KMA	REVISED -	
	DRAWN - NDP	REVISED -	
PLOT SCALE = 1"=20'	CHECKED - SBP	REVISED -	
PLOT DATE = 11/17/2011	DATE - 10/24/11	REVISED -	

STATE OF ILLINOIS
DEPARTMENT OF TRANSPORTATION

DRAINAGE & UTILITY PLAN

SCALE: 1"=20' | SHEET NO. 23 OF 76 SHEETS | STA. 7+00 TO STA. 12+50

T.R. RTE.	SECTION	COUNTY	TOTAL SHEETS	SHEET NO.
194	08-14117-00-BR	KANE	76	23

CONTRACT NO. 63645

FED. ROAD DIST. NO. 1 | ILLINOIS | FED. AID PROJECT