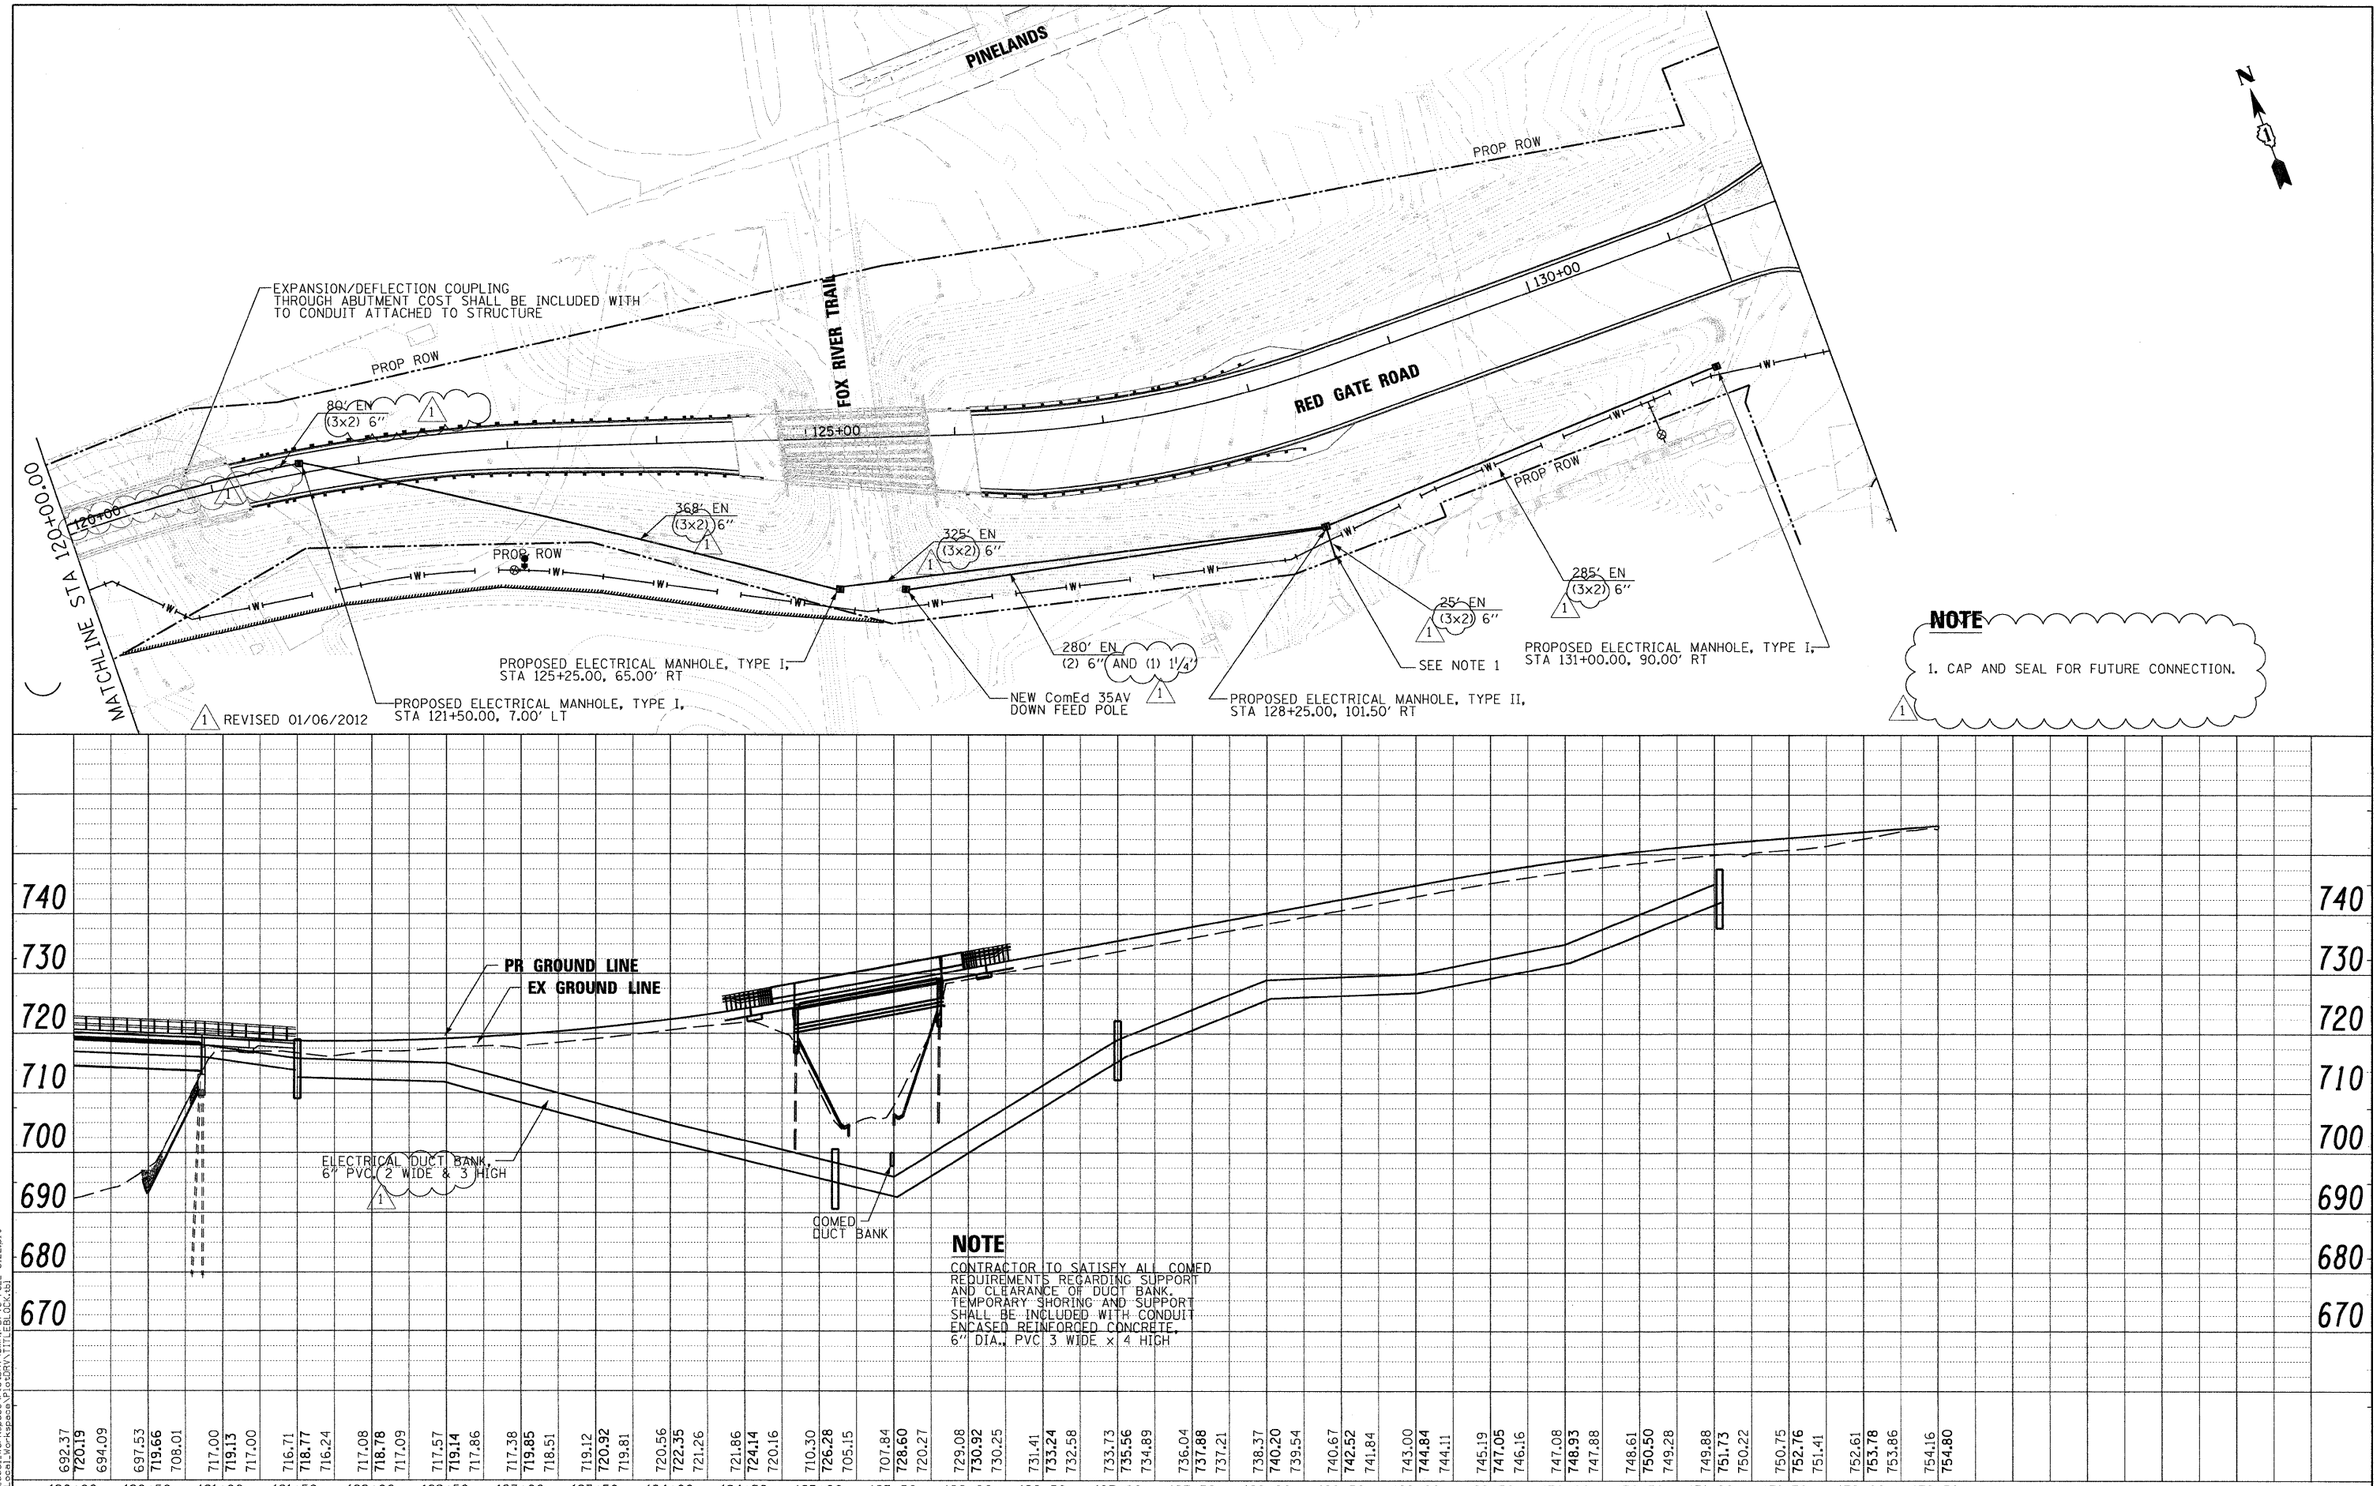

PLAN — NOTE BOOK NO. ____ — SURVEYED / PLOTTED / ALIGNMENT CHECKED / RT. OF WAY CHECKED / CADD FILE NAME — BY — DATE

PROFILE — NOTE BOOK NO. ____ — SURVEYED / PLOTTED / GRADES CHECKED / B.M. NOTED / STRUCTURE NOTATNS CH'KD — BY — DATE

PLOT SCALE: 1:50
X:\10000S\10092\Local_Workspace\PlotDRV\Omni\PDFV8 FULL SIZE.plt
X:\10000S\10092\Local_Workspace\PlotDRV\TITLEBLOCK.tbl

FILE NAME = ...\RedGate_50Dist_PP_3.dgn	DESIGNED - BC	REVISED - 1 GHT	
USER NAME = tblank	DRAWN - BC	REVISED -	
PLOT DATE = 1/4/2012	CHECKED - MPM	REVISED -	
	DATE - 10/23/2011	REVISED -	

benesch engineers · scientists · planners

ST. CHARLES SINCE 1874

CITY OF ST. CHARLES

ELECTRICAL DISTRIBUTION PLAN & PROFILE
RED GATE ROAD

SCALE: 1"=50' | SHEET NO. 3 OF 5 SHEETS | STA. | TO STA.

F.A. RTE.	SECTION	COUNTY	TOTAL SHEETS	SHEET NO.
	04-00092-00-BR	KANE	440	184
		CONTRACT NO. 63650		
		ILLINOIS FED. AID PROJECT		