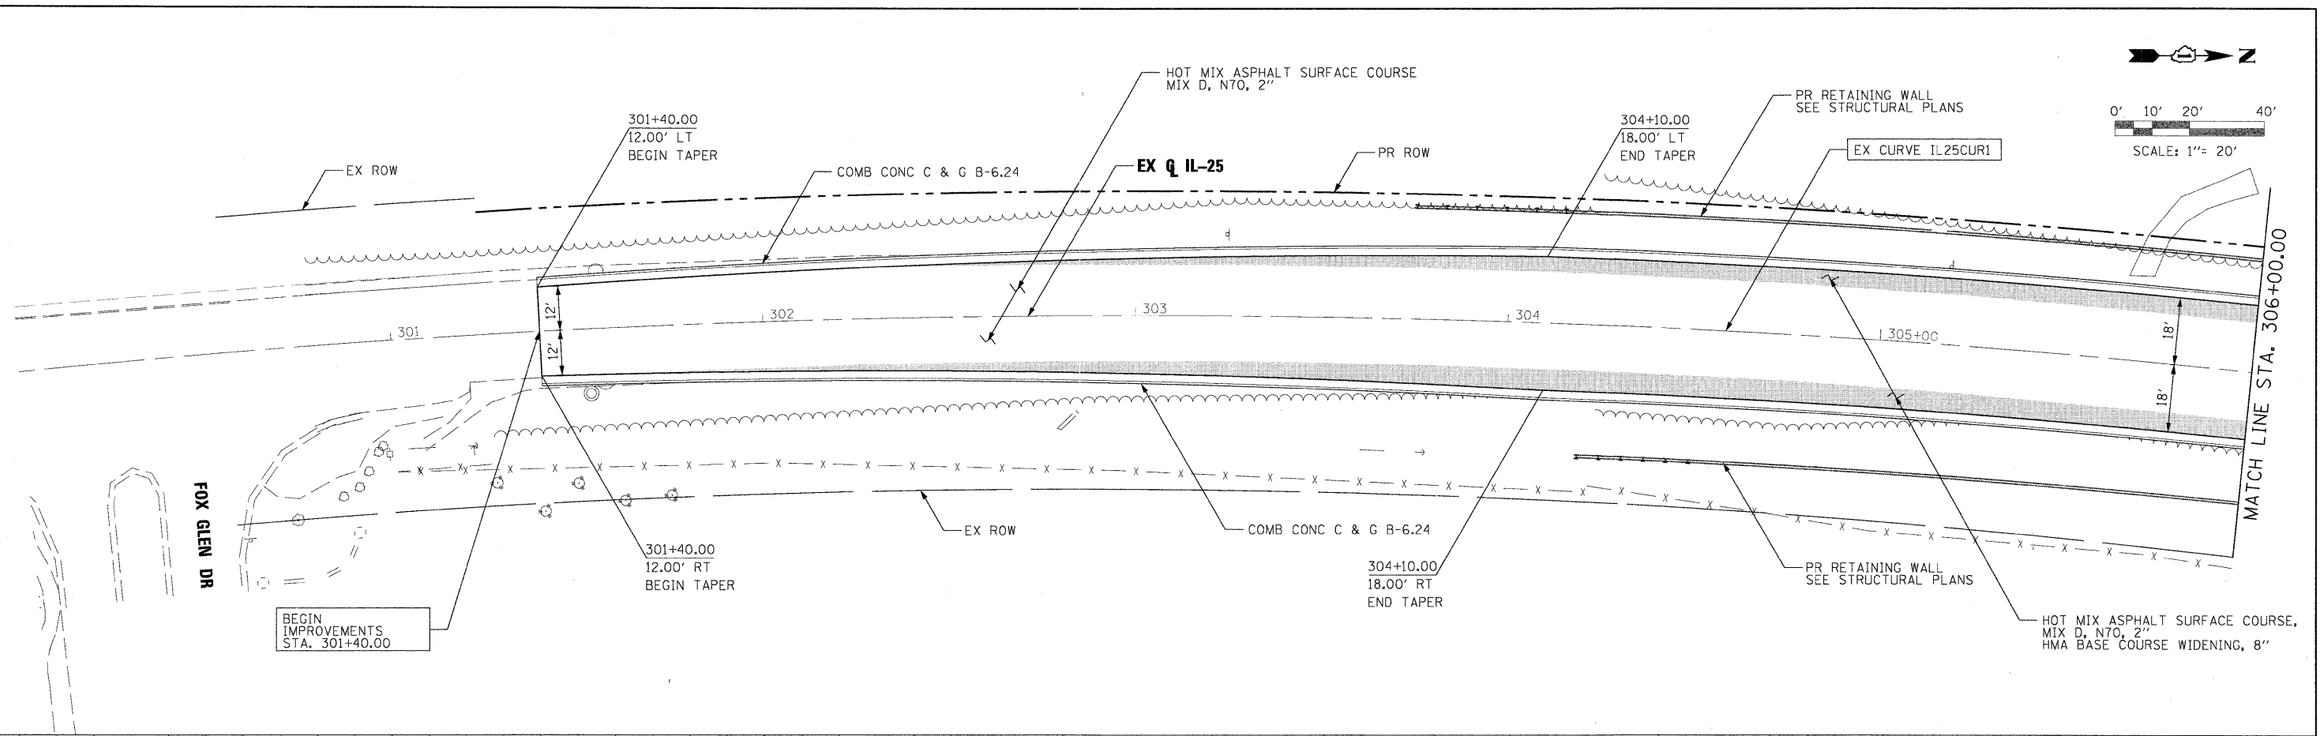

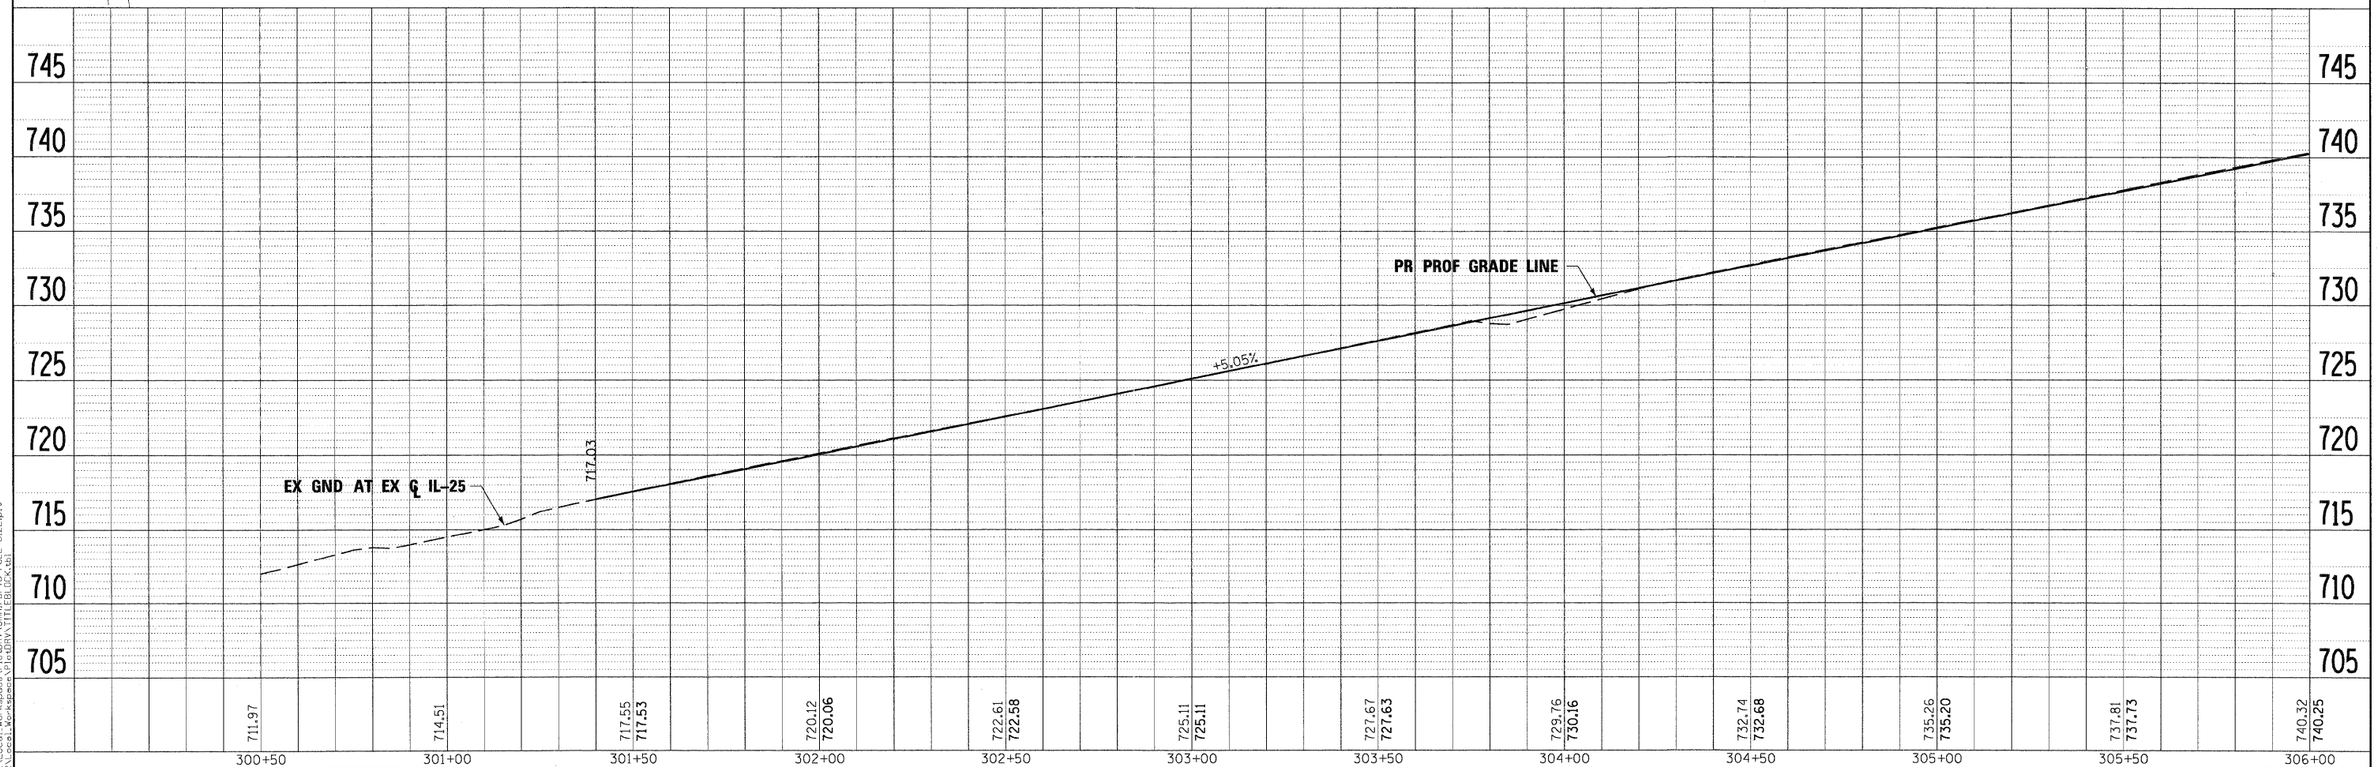

PLAN
SURVEYED
PLOTTED
NOTE BOOK
NO.
ALIGNMENT CHECKED
GRADES CHECKED
CADD FILE NAME
BY
DATE

PROFILE
SURVEYED
PLOTTED
NOTE BOOK
NO.
GRADES CHECKED
ELEV. NOTED
STRUCTURE NOTATIONS CHKD
BY
DATE

PLOT SCALE = 1.00
PLOT DRIVE = \\Benesch\Local Workspace\PlotDRV\Dmn\PDFV8 FULL SIZE.plt
X:\1202825\1202825\Local Workspace\Plot\DRV\TITLEBLOCK.tbl

FILE NAME = ...\prpln-A8C-sht-IL25-plnprf-08.dgn	DESIGNED - MAC	REVISED -
USER NAME = toddblank	DRAWN - TMB	REVISED -
PLOT DATE = 11/21/2011	CHECKED - RMT	REVISED -
	DATE - 10/23/2011	REVISED -

benesch
engineers · scientists · planners

ST. CHARLES
since 1834

CITY OF ST. CHARLES

PLAN AND PROFILE
IL 25

SCALE: 1"=20' | SHEET NO. 11 OF 14 SHEETS | STA. BOP | TO STA. 306+00.00

F.A. RTE.	SECTION	COUNTY	TOTAL SHEETS	SHEET NO.
	04-00092-00-BR	KANE	440	62
		CONTRACT NO. 63650		
	ILLINOIS	FED. AID PROJECT		