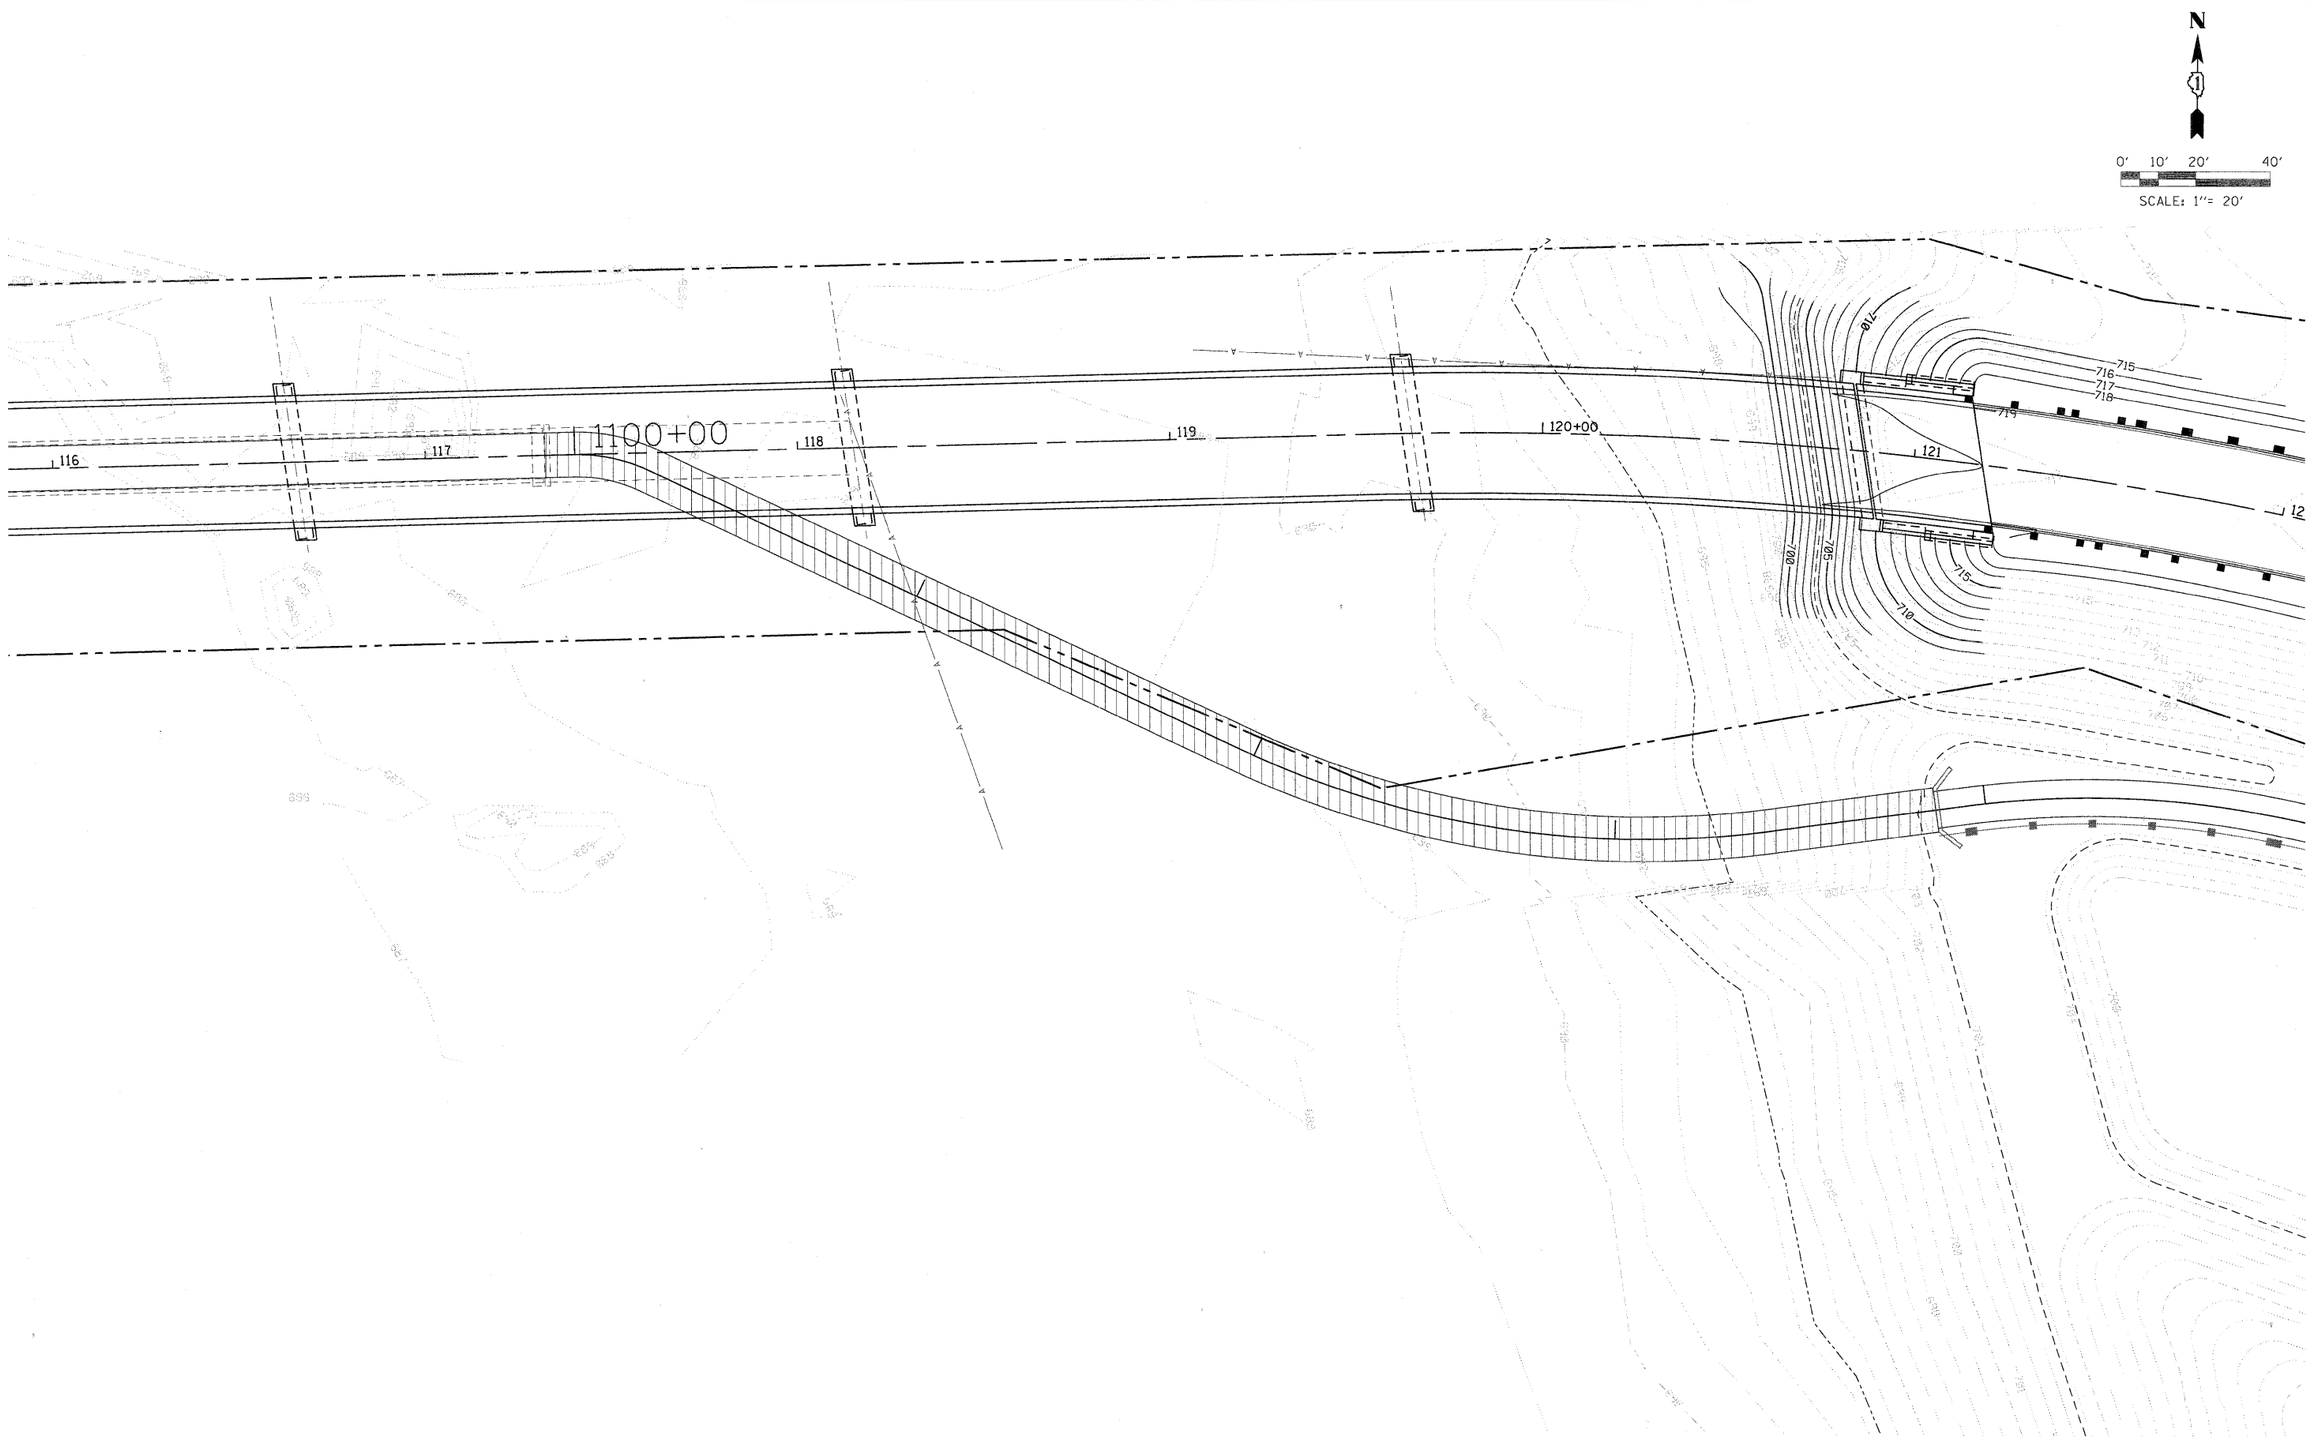

FILE NAME =	DESIGNED - MAC	REVISED -	benesch engineers · scientists · planners	CITY OF ST. CHARLES	DRAINAGE - EAST GRADING PLAN	F.A. RTE.	SECTION	COUNTY	TOTAL SHEETS	SHEET NO.
...\prpln-ABC-sht-pond-west-2-drn.dgn	DRAWN - TMB	REVISED -					04-00092-00-BR	KANE	440	141
USER NAME = tblank	CHECKED - RMT	REVISED -						CONTRACT NO. 63650		
PLOT DATE = 11/29/2011	DATE - 10/23/2011	REVISED -			SCALE: 1"=20' SHEET NO. 17 OF 19 SHEETS STA. TO STA.			ILLINOIS FED. AID PROJECT		

PLOT SCALE: 1:20
X:\100005\10092\Local_Workspace\PlotDRV\Omni.PDFV8 FULL SIZE.plt
X:\100005\10092\Local_Workspace\PlotDRV\TITLEBLOCK.tbl