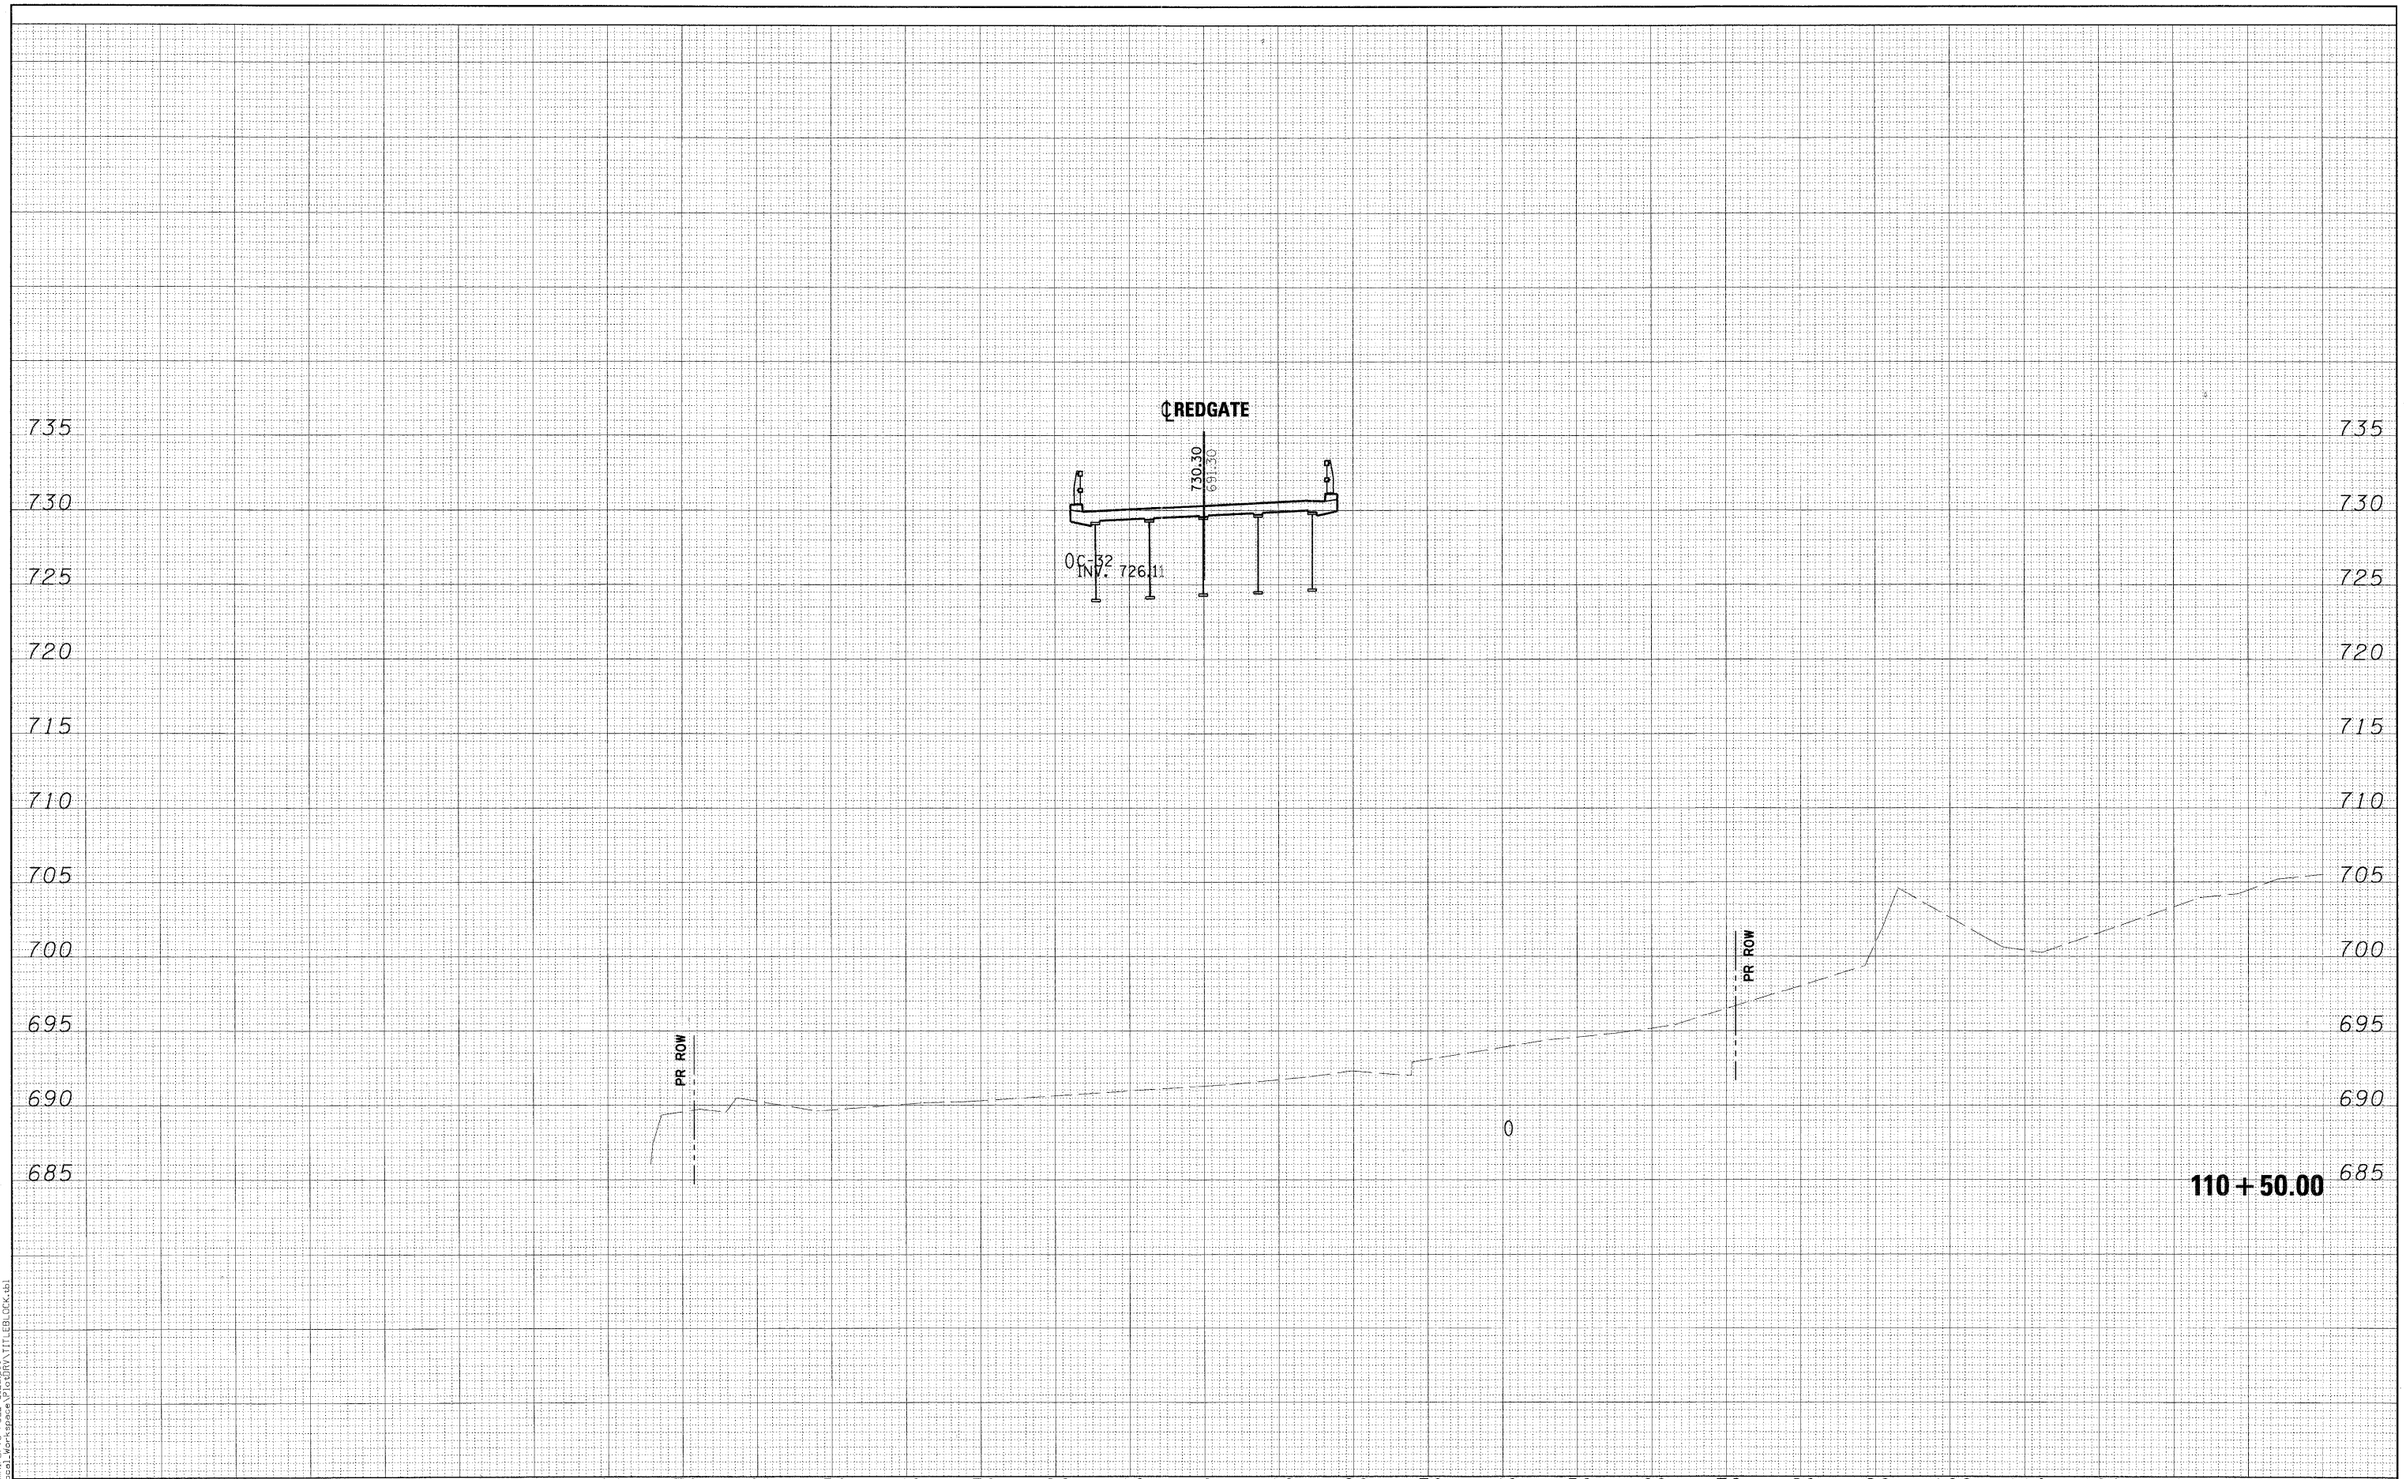

FILE NAME =	DESIGNED - MAC	REVISED -
...\Cross_sections\REDGATE-PXS.DGN	DRAWN - TMB	REVISED -
USER NAME = mcoleman	CHECKED - RMT	REVISED -
PLOT DATE = 11/9/2011	DATE - 10/23/2011	REVISED -

benesch engineers · scientists · planners

CITY OF ST. CHARLES

RED GATE ROAD
CROSS-SECTIONS

SCALE: | SHEET NO. 20 OF 54 SHEETS | STA. 110+50.00 TO STA. 110+50.00

F.A. RTE.	SECTION	COUNTY	TOTAL SHEETS	SHEET NO.
	04-00092-00-BR	KANE	440	331

CONTRACT NO. 63650

ILLINOIS FED. AID PROJECT

FINAL SURVEY | NOTE BOOK NO. | SURVEYED | PLOTTED | TEMPLATE | AREAS | AREAS CHECKED | BY | DATE

ORIGINAL SURVEY | NOTE BOOK NO. | SURVEYED | PLOTTED | TEMPLATE | AREAS | AREAS CHECKED | BY | DATE

PLOT SCALE:1:10
M:\plotcfg\23-d\Omni\PDFV8 FULL SIZE.plt
X:\100005\10092\Local_Workspace\PlotDRV\TITLEBLOCK.tbl