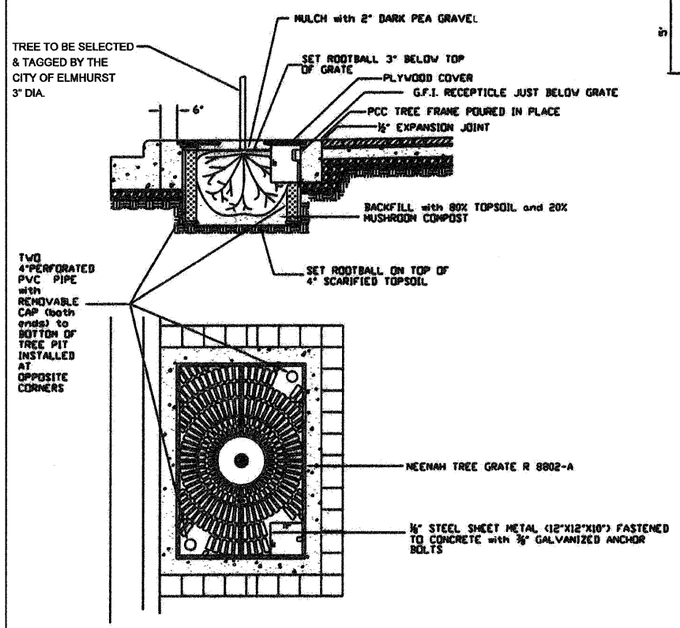

Tree Planting with Grate
NTS

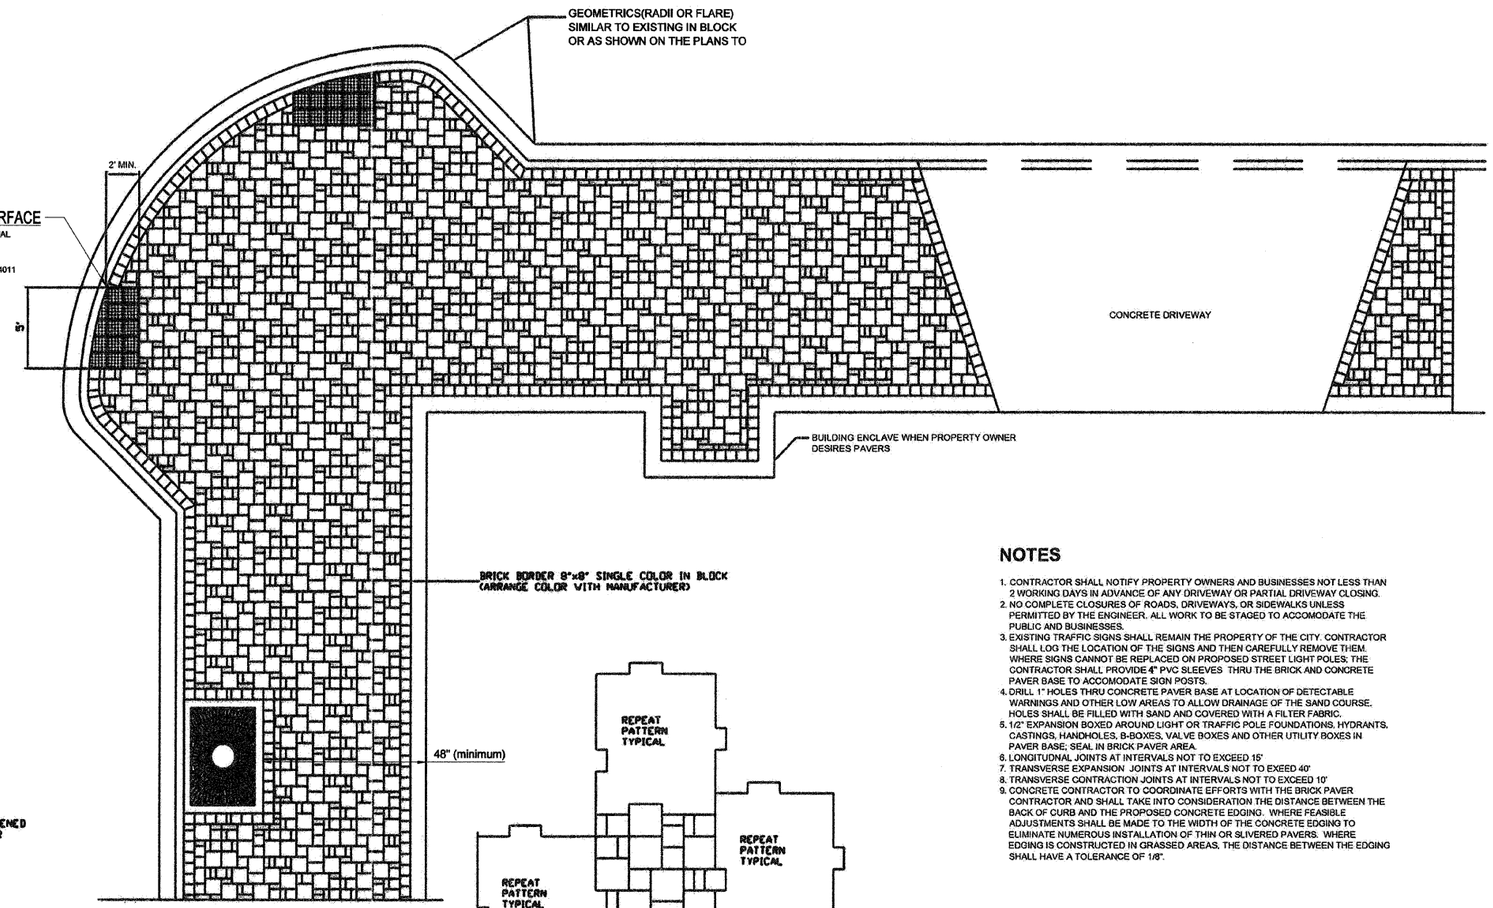

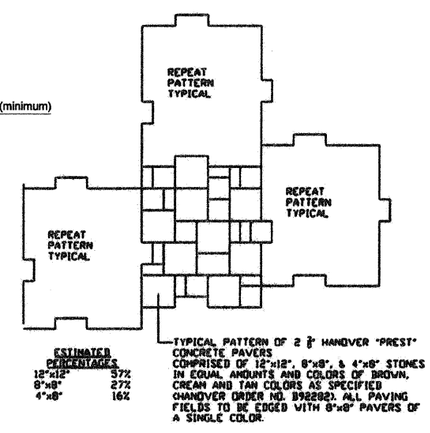

Decorative Paving
NTS

NOTES

1. CONTRACTOR SHALL NOTIFY PROPERTY OWNERS AND BUSINESSES NOT LESS THAN 2 WORKING DAYS IN ADVANCE OF ANY DRIVEWAY OR PARTIAL DRIVEWAY CLOSING.
2. NO COMPLETE CLOSURES OF ROADS, DRIVEWAYS, OR SIDEWALKS UNLESS PERMITTED BY THE ENGINEER. ALL WORK TO BE STAGED TO ACCOMODATE THE PUBLIC AND BUSINESSES.
3. EXISTING TRAFFIC SIGNS SHALL REMAIN THE PROPERTY OF THE CITY. CONTRACTOR SHALL LOG THE LOCATION OF THE SIGNS AND THEN CAREFULLY REMOVE THEM. WHERE SIGNS CANNOT BE REPLACED ON PROPOSED STREET LIGHT POLES, THE CONTRACTOR SHALL PROVIDE 4" PVC SLEEVES THRU THE BRICK AND CONCRETE PAVER BASE TO ACCOMODATE SIGN POSTS.
4. DRILL 1" HOLES THRU CONCRETE PAVER BASE AT LOCATION OF DETECTABLE WARNINGS AND OTHER LOW AREAS TO ALLOW DRAINAGE OF THE SAND COURSE. HOLES SHALL BE FILLED WITH SAND AND COVERED WITH A FILTER FABRIC.
5. 1/2" EXPANSION BOXED AROUND LIGHT OR TRAFFIC POLE FOUNDATIONS, HYDRANTS, CASTINGS, HANDHOLES, B-BOXES, VALVE BOXES AND OTHER UTILITY BOXES IN PAVER BASE; SEAL IN BRICK PAVER AREA.
6. LONGITUDNAL JOINTS AT INTERVALS NOT TO EXCEED 15'
7. TRANSVERSE EXPANSION JOINTS AT INTERVALS NOT TO EXEED 40'
8. TRANSVERSE CONTRACTION JOINTS AT INTERVALS NOT TO EXCEED 10'
9. CONCRETE CONTRACTOR TO COORDINATE EFFORTS WITH THE BRICK PAVER CONTRACTOR AND SHALL TAKE INTO CONSIDERATION THE DISTANCE BETWEEN THE BACK OF CURB AND THE PROPOSED CONCRETE EDGING. WHERE FEASIBLE ADJUSTMENTS SHALL BE MADE TO THE WIDTH OF THE CONCRETE EDGING TO ELIMINATE NUMEROUS INSTALLATION OF THIN OR SLIVERED PAVERS. WHERE EDGING IS CONSTRUCTED IN GRASSED AREAS, THE DISTANCE BETWEEN THE EDGING SHALL HAVE A TOLERANCE OF 1/8".

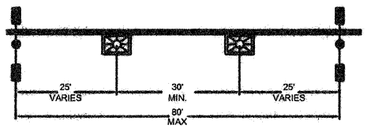

Light Pole / Tree Well Spacing (Typ.)
NTS

FILE NAME = g:\cdi\0813\road\sheets\Details.sht	USER NAME = ajpondexter	DESIGNED - KB	REVISED -	STATE OF ILLINOIS DEPARTMENT OF TRANSPORTATION	ELMHURST STREETSCAPE ENHANCEMENTS DETAILS	F.A.U. RTE.	SECTION	COUNTY	TOTAL SHEETS / SHEET NO.
		DRAWN - AJP	REVISED -			2678/2676	11-00179-00-LS	DUPAGE	28 / 28
	PLOT SCALE =	CHECKED - ESN	REVISED -					CONTRACT NO. 63652	
	PLOT DATE = 11/16/11	DATE - 11/16/2011	REVISED -		SCALE: NONE / SHEET NO. 1 OF 1 SHEETS / STA. TO STA.	FED. ROAD DIST. NO. 7	ILLINOIS	FED. AID PROJECT	