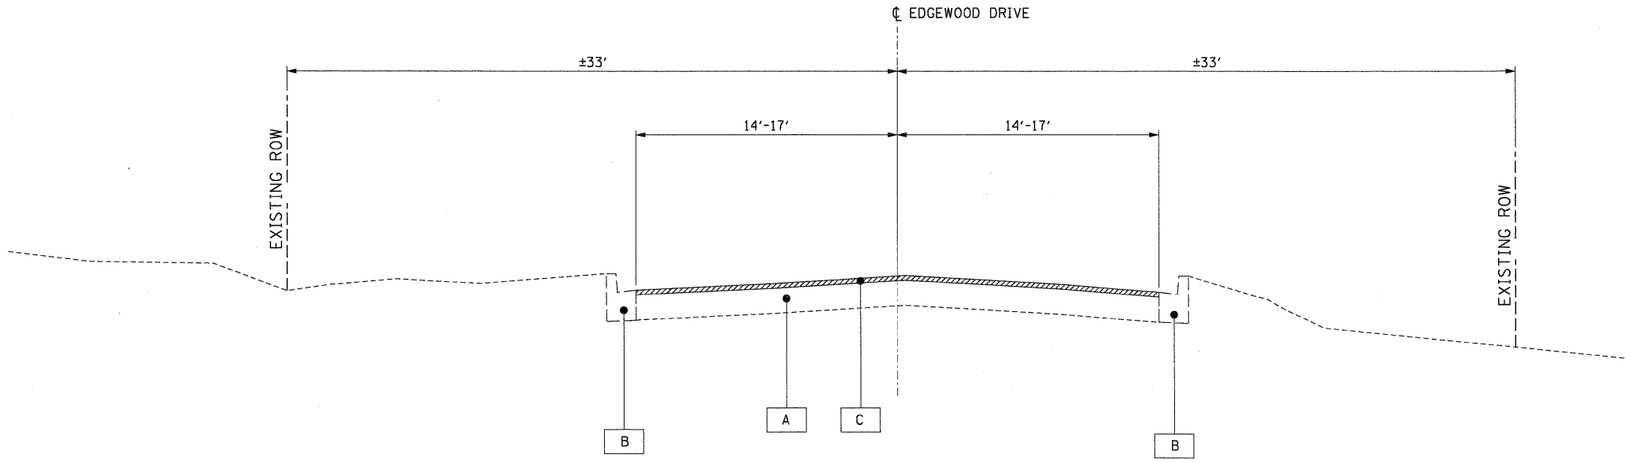

STA. 141+32.07 TO STA 146+36.25
EXISTING

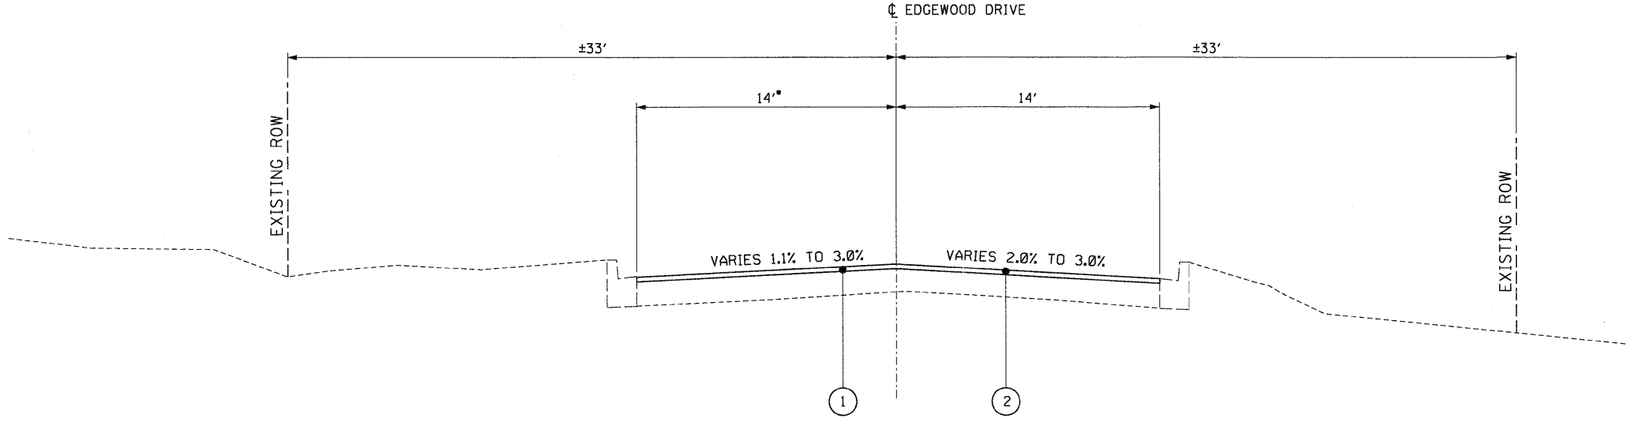

STA. 141+32.07 TO STA 146+36.25
PROPOSED

LEGEND

A	EXISTING HMA PAVEMENT, 9 1/2"
B	EXISTING CONCRETE CURB AND GUTTER
C	HOT-MIX ASPHALT SURFACE REMOVAL, 2 1/4"

1. HOT-MIX ASPHALT SURFACE COURSE, MIX D N50; 1 1/2"
2. LEVELING BINDER (MACHINE METHOD), N50; 3/4" (MIN)

PLAN — NOTE BOOK NO. — SURVEYED — PLOTTED — ALIGNMENT CHECKED — RT. OF WAY CHECKED — CADD FILE NAME — BY — DATE

PROFILE — NOTE BOOK NO. — SURVEYED — PLOTTED — GRADES CHECKED — B.M. NOTED — STRUCTURE NOTAT'NS CHKD — BY — DATE

CHRISTOPHER B. BURKE ENGINEERING LTD.
9575 West Higgins Road, Suite 600
Rosemont, Illinois 60018
(847) 823-0500

FILE NAME = N:\ALGONQUIN\070273.00026\Civil\TYP_070273.02.SHT	USER NAME = mworman	DESIGNED -	REVISED -
		DRAWN -	REVISED -
	PLOT SCALE = 20'	CHECKED -	REVISED -
	PLOT DATE = 11/15/2011	DATE -	REVISED -

STATE OF ILLINOIS
DEPARTMENT OF TRANSPORTATION

EDGEWOOD DRIVE IMPROVEMENTS
EXISTING AND PROPOSED
TYPICAL SECTIONS

SCALE: | SHEET NO. OF SHEETS | STA. TO STA.

F.A.U RTE.	SECTION	COUNTY	TOTAL SHEETS	SHEET NO.
4010	09-00078-00-WR	McHENRY	128	7
		CONTRACT NO. 63655		
		ILLINOIS FED. AID PROJECT		