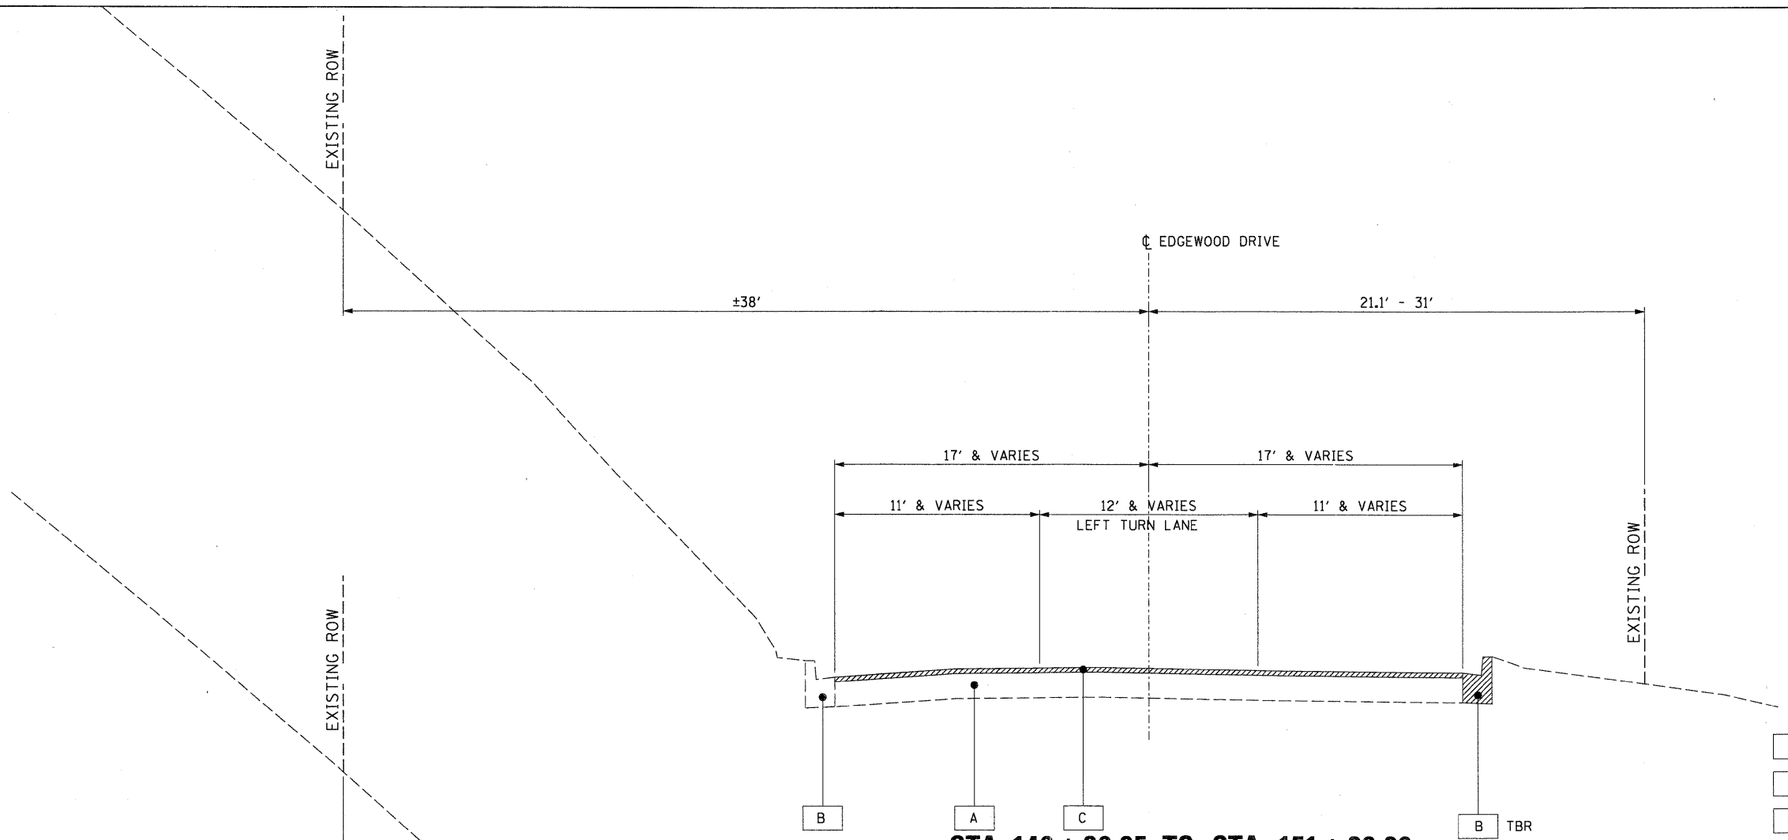

STA. 146+36.25 TO STA 151+26.26
EXISTING

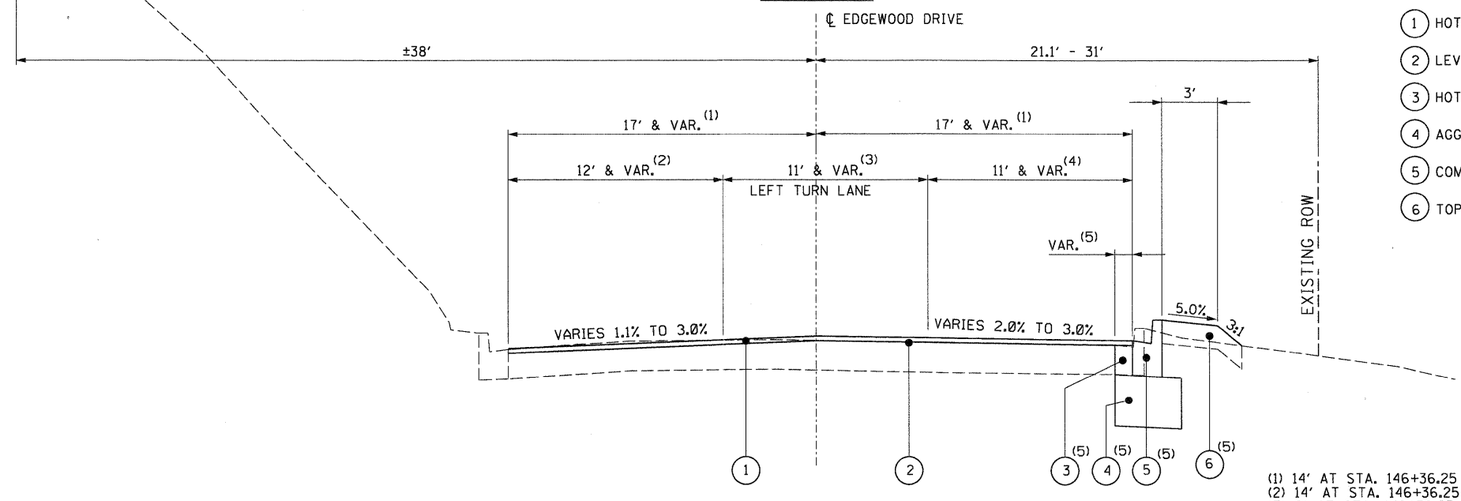

STA. 146+36.25 TO STA 151+26.26
PROPOSED

LEGEND

- A — EXISTING HMA PAVEMENT, 9 1/2'
- B — EXISTING CONCRETE CURB AND GUTTER
- C — HOT-MIX ASPHALT SURFACE REMOVAL, 2 1/4"

1. HOT-MIX ASPHALT SURFACE COURSE, MIX D N50; 1 1/2"
2. LEVELING BINDER (MACHINE METHOD), N50; 3/4" (MIN)
3. HOT-MIX ASPHALT BINDER COURSE IL-19.0, N50; 8"
4. AGGREGATE SUBGRADE 12"
5. COMBINATION CONCRETE CURB AND GUTTER TYPE B-6.12
6. TOPSOIL FURNISH AND PLACE, 6" AND SEEDING, CLASS 3 (MODIFIED)

(1) 14' AT STA. 146+36.25 TO 17' AT STA. 147+91.25
(2) 14' AT STA. 146+36.25 TO 12' AT STA. 147+91.25
(3) 0' AT STA. 146+36.25 TO 11' AT STA. 147+91.25
(4) 14' AT STA. 146+36.25 TO 11' AT STA. 147+19.25
(5) STA. 146+36.25 TO STA. 149+77.11

CHRISTOPHER B. BURKE ENGINEERING LTD.
9575 West Higgins Road, Suite 600
Rosemont, Illinois 60018
(847) 823-0500

PLAN: NOTE BOOK NO. ____ | SURVEYED ____ | PLOTTED ____ | ALIGNMENT CHECKED ____ | RELEVANCE CHECKED ____ | CADD FILE NAME ____ | BY | DATE

PROFILE: NOTE BOOK NO. ____ | SURVEYED ____ | PLOTTED ____ | GRADES CHECKED ____ | RELEVANCE CHECKED ____ | STRUCTURE NO(S)/NS CKD'D | BY | DATE

FILE NAME = N:\ALGONQUIN\070273.00026\Civil\TYP_070273.03.SHT	USER NAME = mwarman	DESIGNED -	REVISED -
		DRAWN -	REVISED -
	PLOT SCALE = 20'	CHECKED -	REVISED -
	PLOT DATE = 11/15/2011	DATE -	REVISED -

STATE OF ILLINOIS
DEPARTMENT OF TRANSPORTATION

EDGEWOOD DRIVE IMPROVEMENTS
EXISTING AND PROPOSED
TYPICAL SECTIONS

SCALE: | SHEET NO. OF SHEETS | STA. TO STA.

F.A.U RTE.	SECTION	COUNTY	TOTAL SHEETS	SHEET NO.
4010	09-00078-00-WR	McHENRY	128	8
		CONTRACT NO. 63655		
		ILLINOIS FED. AID PROJECT		