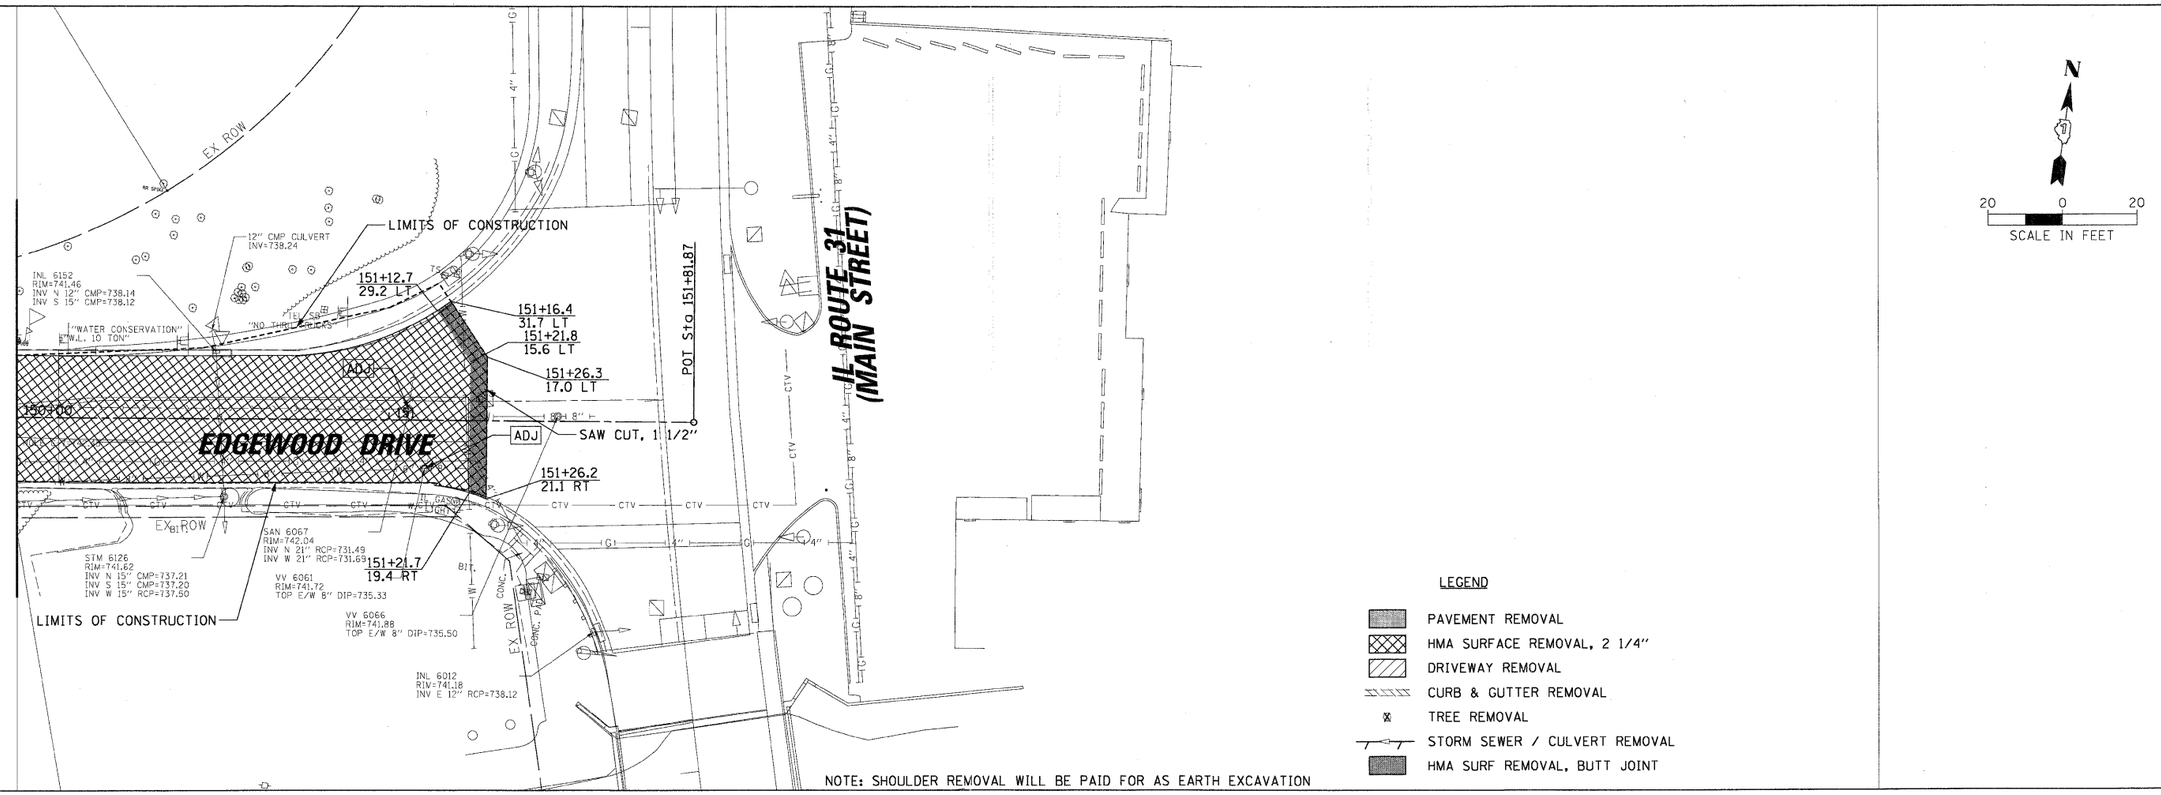

NOTE: SHOULDER REMOVAL WILL BE PAID FOR AS EARTH EXCAVATION

CHRISTOPHER B. BURKE ENGINEERING LTD.
9575 West Higgins Road, Suite 600
Rosemont, Illinois 60018
(847) 823-0500

PLAN: SURVEYED, PLOTTED, ALIGNMENTS CHECKED, ALL SHEETS REVISED, CADD FILE NAME, NOTE BOOK, NO., BY, DATE

PROFILE: SURVEYED, PLOTTED, GRADES CHECKED, ALL SHEETS REVISED, STRUCTURE NO(S)/RS CHKD, NOTE BOOK, NO., BY, DATE

FILE NAME = N:\ALGONQUIN\070273.00026\C1v11\REM_070273_6.SHT	USER NAME = mwarman	DESIGNED -	REVISED -
		DRAWN -	REVISED -
	PLOT SCALE = 20'	CHECKED -	REVISED -
	PLOT DATE = 11/15/2011	DATE -	REVISED -

STATE OF ILLINOIS
DEPARTMENT OF TRANSPORTATION

EDGEWOOD DRIVE IMPROVEMENTS
EXISTING CONDITIONS AND REMOVAL PLANS

SCALE: | SHEET NO. OF SHEETS | STA. | TO STA.

F.A.U RTE.	SECTION	COUNTY	TOTAL SHEETS	SHEET NO.
4010	09-00078-00-WR	McHENRY	128	21
		CONTRACT NO. 63655		
	ILLINOIS FED. AID PROJECT			