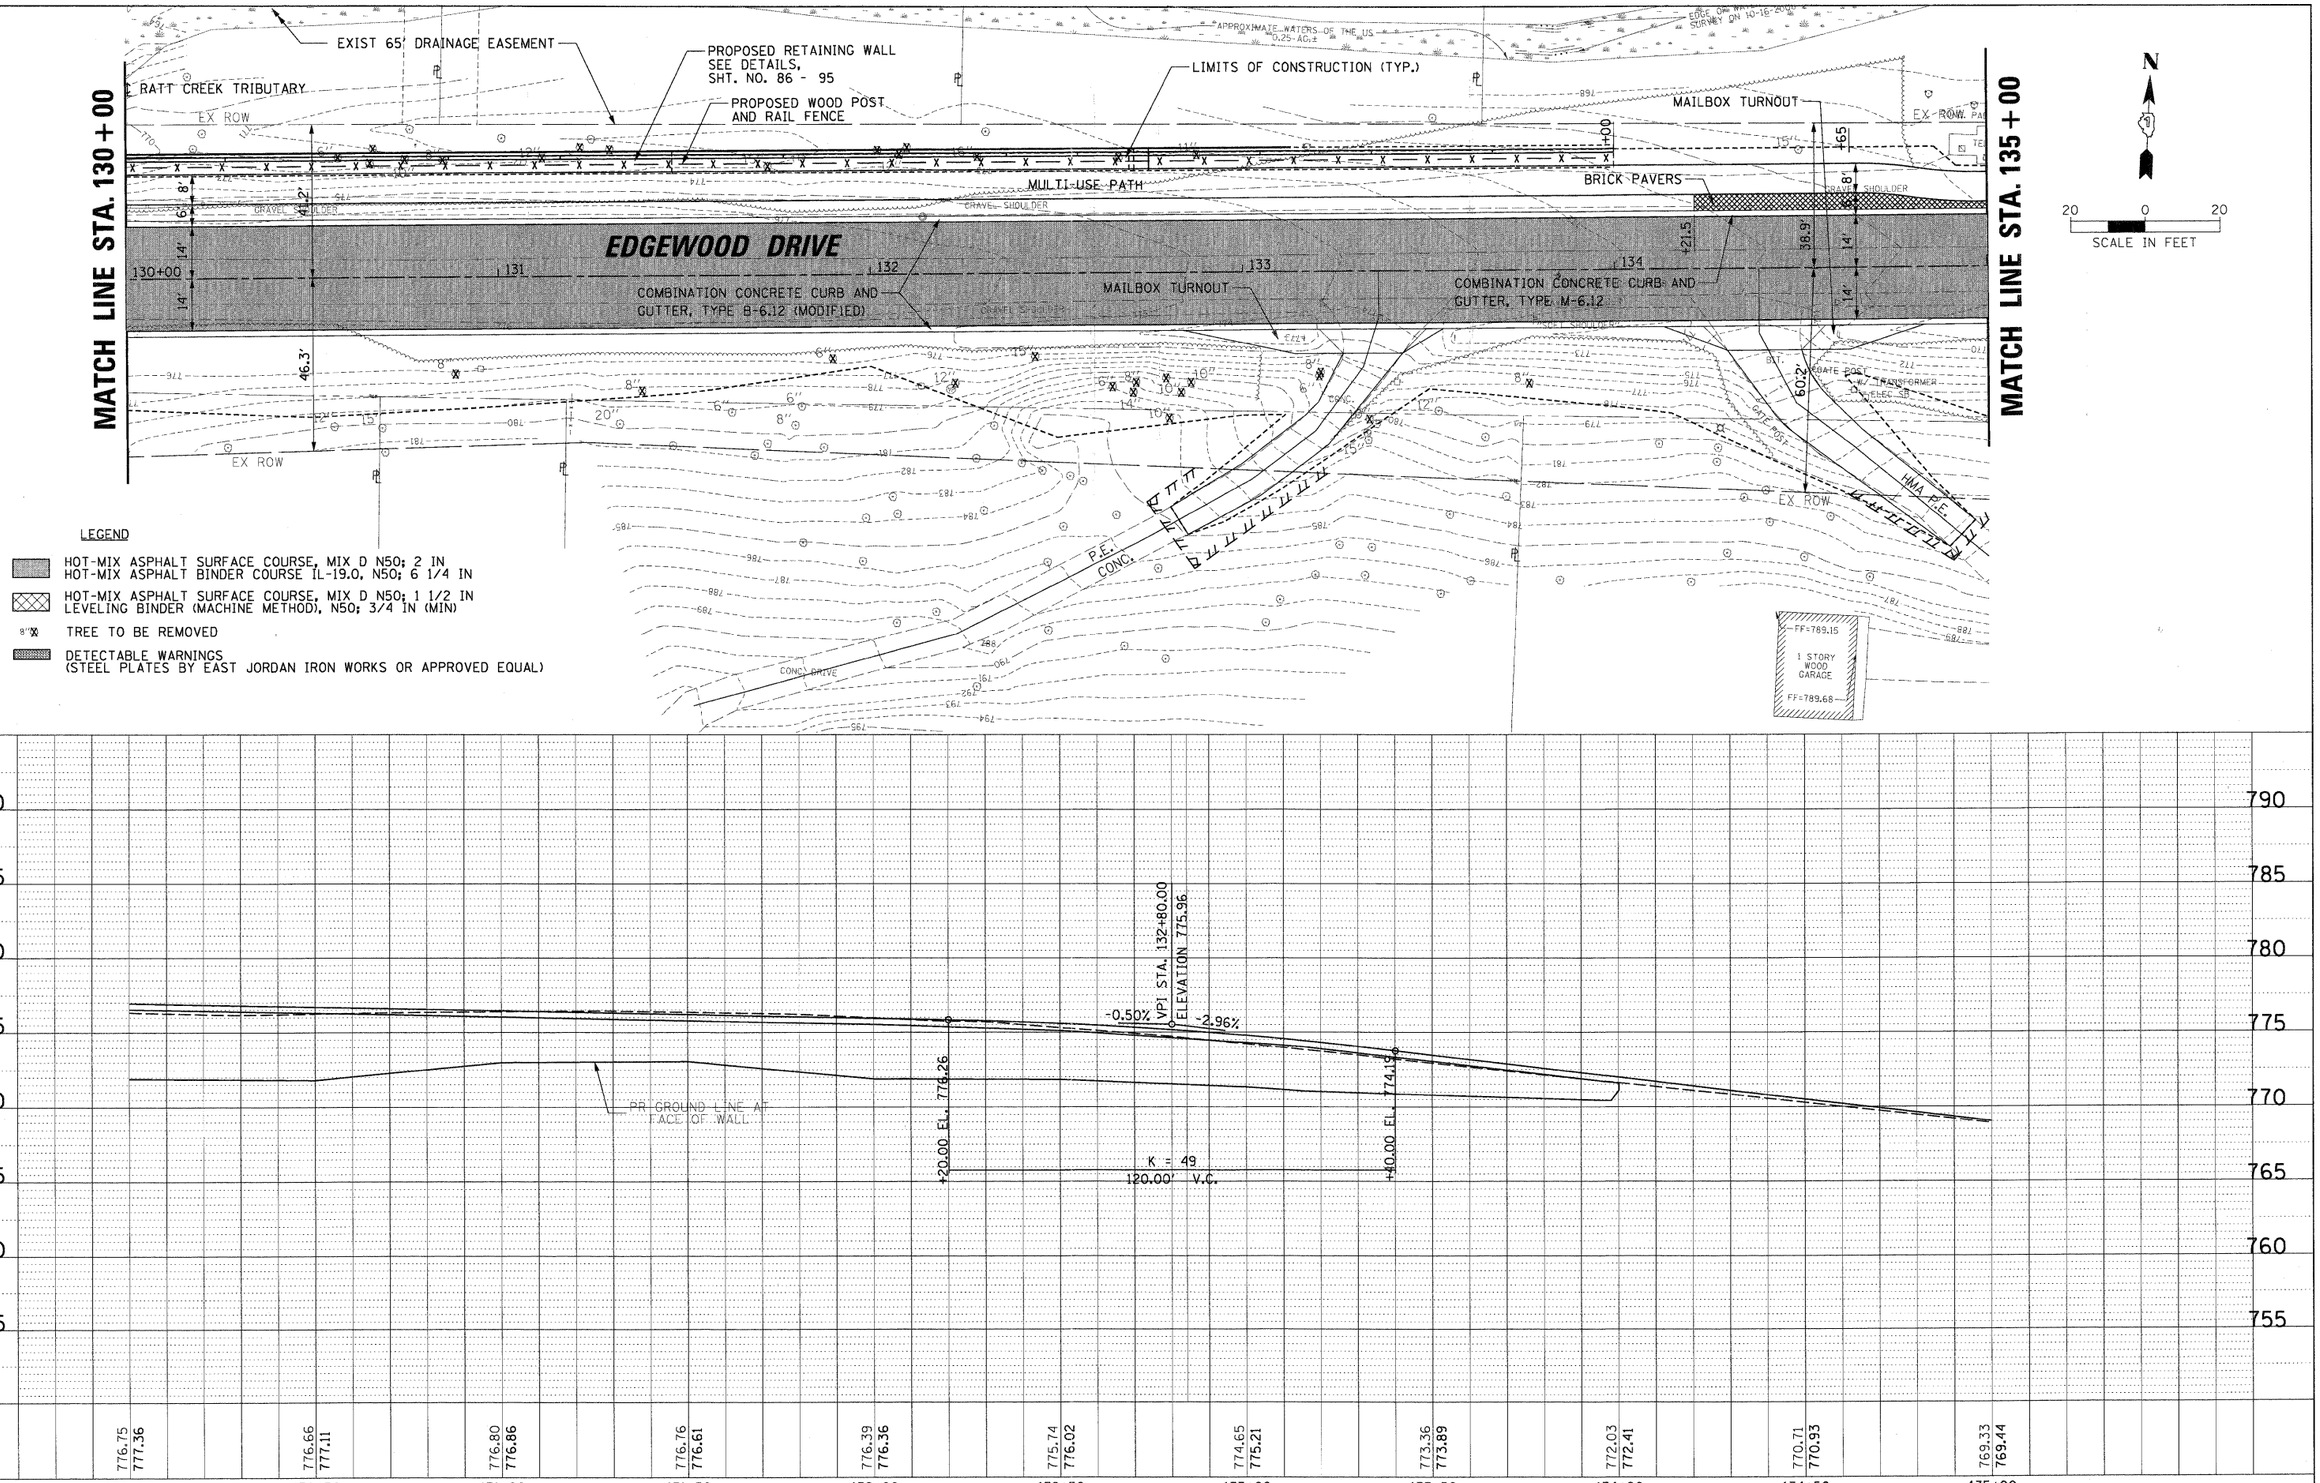

LEGEND

- HOT-MIX ASPHALT SURFACE COURSE, MIX D N50; 2 IN
  HOT-MIX ASPHALT BINDER COURSE IL-19.0, N50; 6 1/4 IN
- HOT-MIX ASPHALT SURFACE COURSE, MIX D N50; 1 1/2 IN
  LEVELING BINDER (MACHINE METHOD), N50; 3/4 IN (MIN)
- 8" TREE TO BE REMOVED
- DETECTABLE WARNINGS
  (STEEL PLATES BY EAST JORDAN IRON WORKS OR APPROVED EQUAL)

CHRISTOPHER B. BURKE ENGINEERING LTD.
9575 West Higgins Road, Suite 600
Rosemont, Illinois 60018
(847) 823-0500

PLAN: SURVEYED — DATE; DRAWN — BY; ALIGNMENT CHECKED; GRADES CHECKED; S.M. NO.(S); CADD FILE NAME; NOTE BOOK; NO.

PROFILE: SURVEYED — DATE; DRAWN — BY; GRADES CHECKED; S.M. NO.(S); CADD FILE NAME; NOTE BOOK; NO.; SURVEYING NOTATIONS CHKD

FILE NAME = N:\ALGONQUIN\070273.0026\Civil\RPP_070273_7.SHT	USER NAME = mwarman	DESIGNED -	REVISED -
		DRAWN -	REVISED -
	PLOT SCALE = 20'	CHECKED -	REVISED -
	PLOT DATE = 11/15/2011	DATE -	REVISED -

STATE OF ILLINOIS
DEPARTMENT OF TRANSPORTATION

EDGEWOOD DRIVE IMPROVEMENTS
ROADWAY PLAN AND PROFILE
STA. 130+00 TO STA. 135+00

SCALE: | SHEET NO. OF SHEETS | STA. TO STA.

F.A. RTE.	SECTION	COUNTY	TOTAL SHEETS	SHEET NO.
4010	09-00078-00-WR	McHENRY	128	28
		CONTRACT NO. 63655		
		ILLINOIS FED. AID PROJECT		