LEGEND

- HOT-MIX ASPHALT SURFACE COURSE, MIX D N50; 2 IN
  HOT-MIX ASPHALT BINDER COURSE IL-19.0, N50; 6 1/4 IN
- HOT-MIX ASPHALT SURFACE COURSE, MIX D N50; 1 1/2 IN
  LEVELING BINDER (MACHINE METHOD), N50; 3/4 IN (MIN)
- 8"X TREE TO BE REMOVED
- DETECTABLE WARNINGS
  (STEEL PLATES BY EAST JORDAN IRON WORKS OR APPROVED EQUAL)

N

20 0 20
SCALE IN FEET

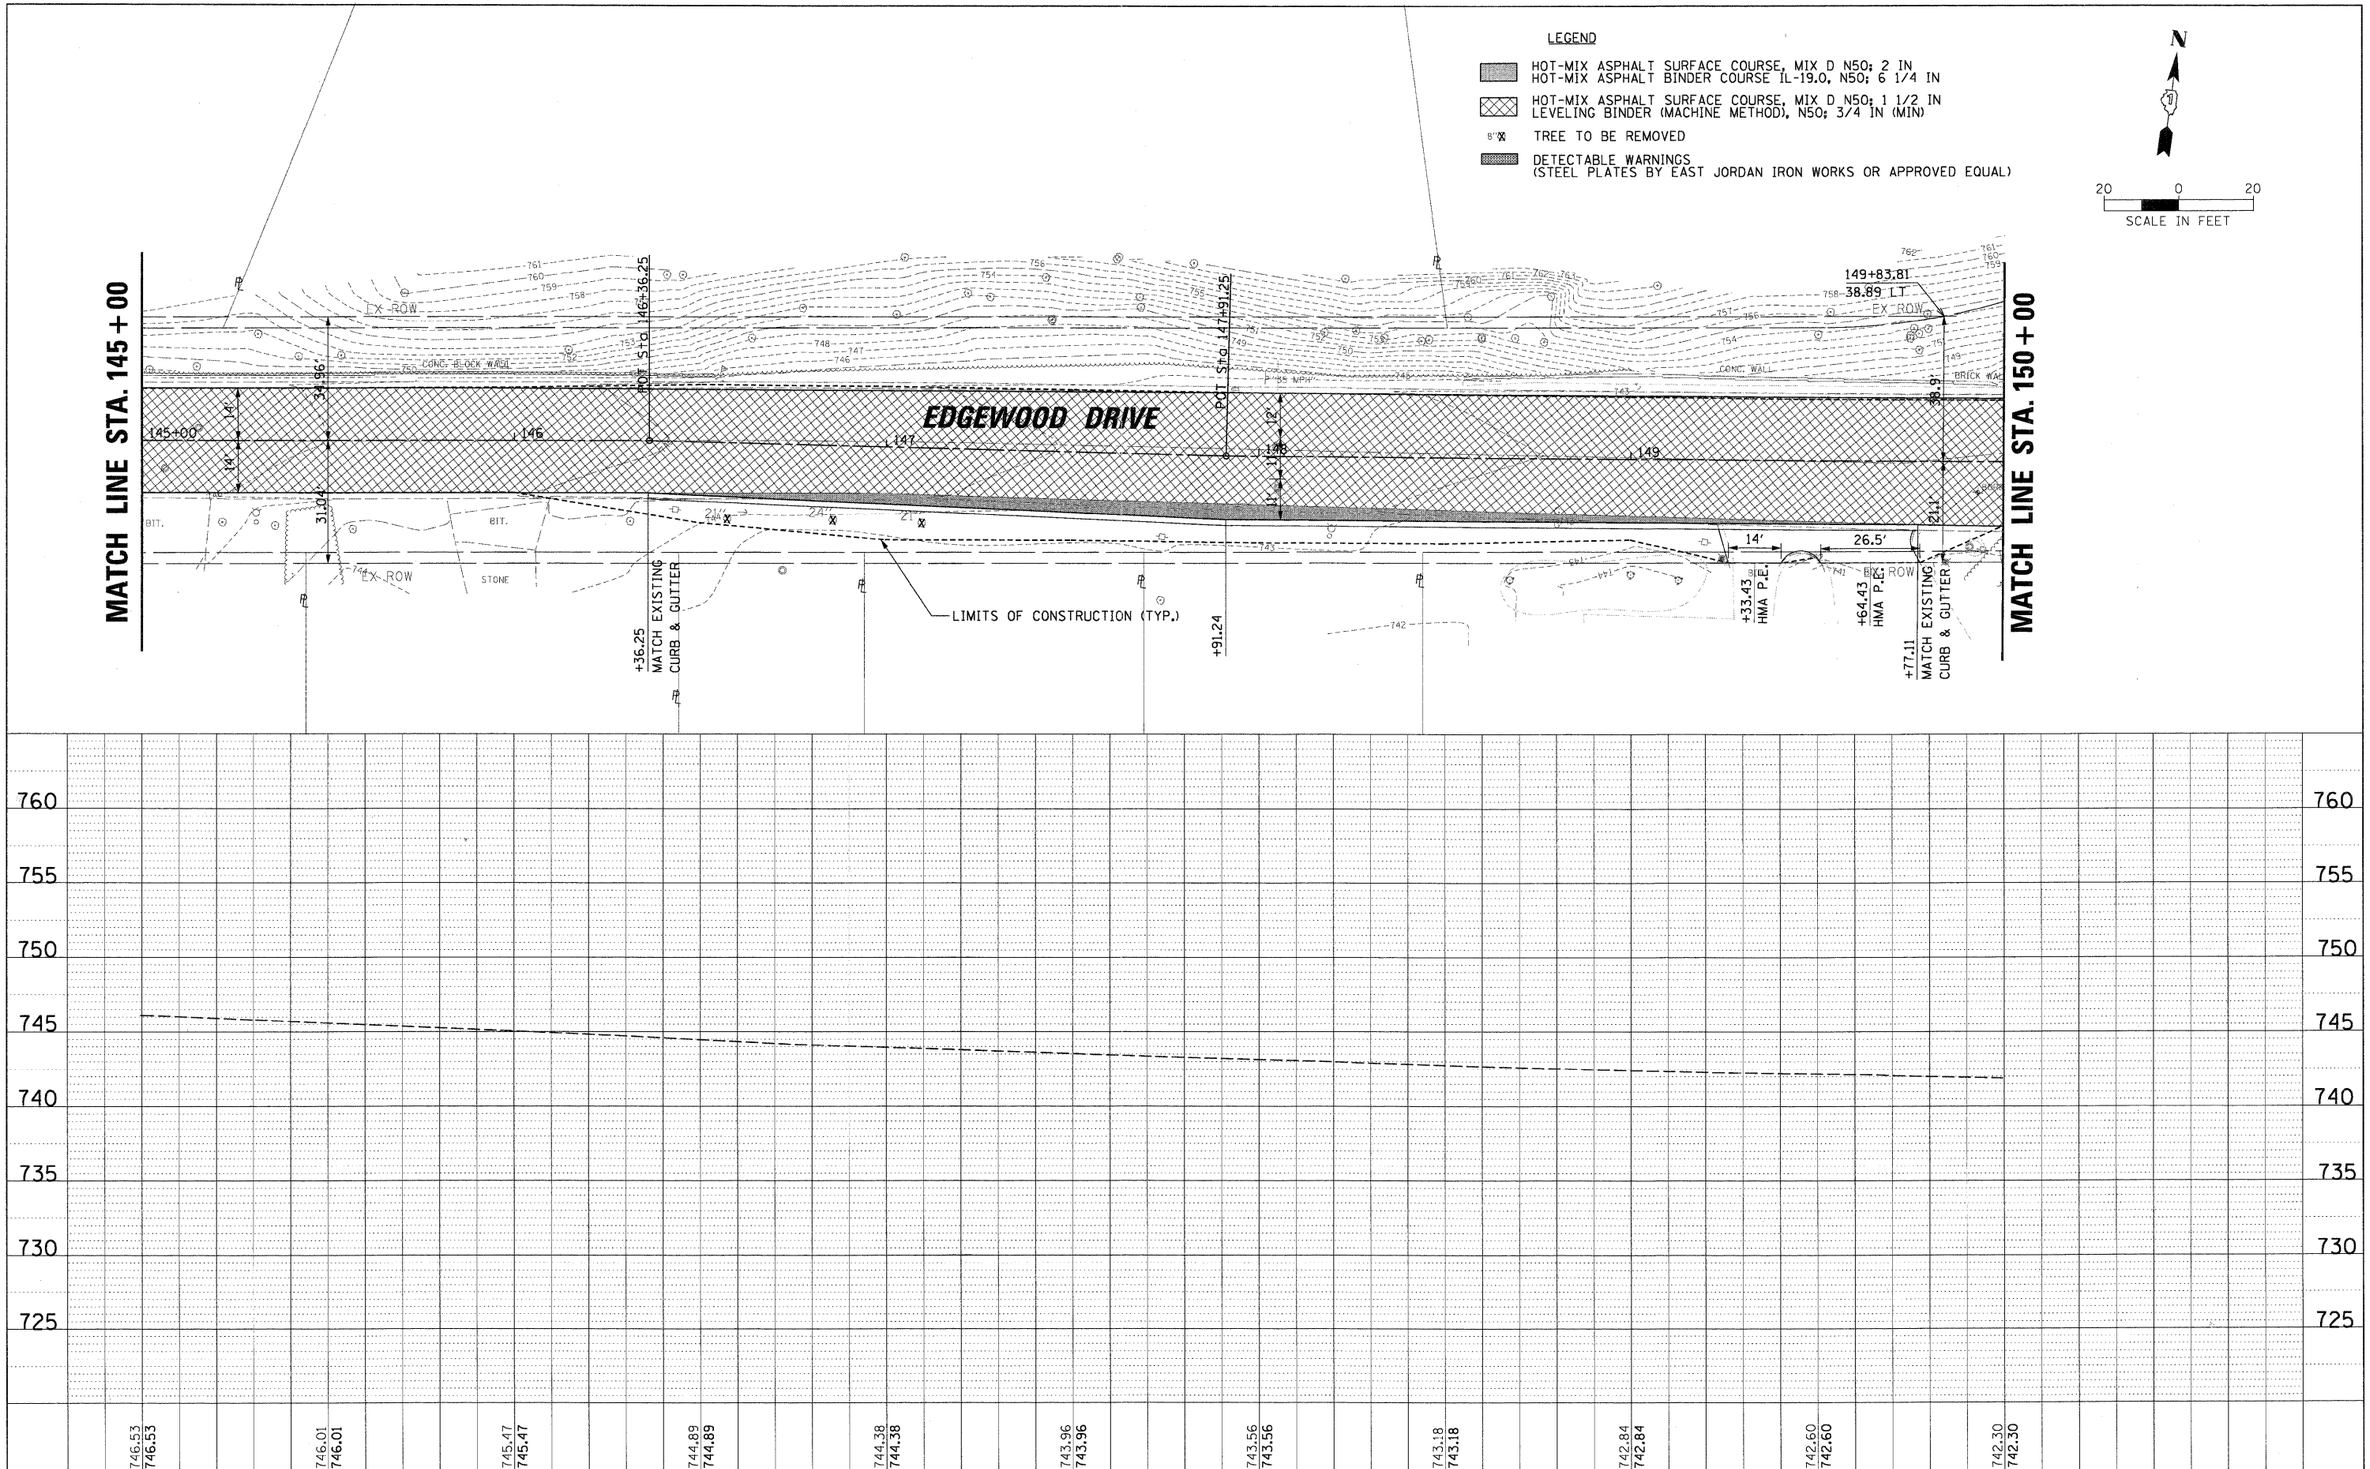

PLAN
NOTE BOOK NO.
SURVEYED
PLOTTED
ALIGNMENT CHECKED
RT. OF WAY CHECKED
CADD FILE NAME
BY
DATE

PROFILE
NOTE BOOK NO.
SURVEYED
PLOTTED
GRADES CHECKED
B.M. NOTED
STRUCTURE NOTATIONS CHKD
BY
DATE

CHRISTOPHER B. BURKE ENGINEERING LTD.
9575 West Higgins Road, Suite 600
Rosemont, Illinois 60018
(847) 823-0500

FILE NAME = N:\ALGONQUIN\070273.00026\Civil\RPP_070273_10.SHT	USER NAME = mwarman	DESIGNED -	REVISED -
		DRAWN -	REVISED -
	PLOT SCALE = 20'	CHECKED -	REVISED -
	PLOT DATE = 11/15/2011	DATE -	REVISED -

STATE OF ILLINOIS
DEPARTMENT OF TRANSPORTATION

EDGEWOOD DRIVE IMPROVEMENTS
ROADWAY PLAN AND PROFILE
STA. 145+00 TO STA. 150+00

SCALE: SHEET NO. OF SHEETS STA. TO STA.

F.A. RTE.	SECTION	COUNTY	TOTAL SHEETS	SHEET NO.
4010	09-00078-00-WR	McHENRY	128	31

CONTRACT NO. 63655

ILLINOIS FED. AID PROJECT