NO.	STRUCTURE	FRAME TYPE	STATION	OFFSET	RIM ELEVATION	INVERT ELEVATIONS			
						N	S	E	W
S1001	INL TA	7010-T1-M3	147+87	16.9' RT	743.22	740.04			

NO	UPSTREAM STRUCTURE	DOWNSTREAM STRUCTURE	LENGTH (FEET)	SIZE (INCHES)	TYPE	SLOPE (%)	UPSTREAM INVERT	DOWNSTREAM INVERT	TRENCH BACKFILL (CU. YD.)
P1001	S1001	S1002 EX	7	12	2	2.00%	740.04	739.90	1.3

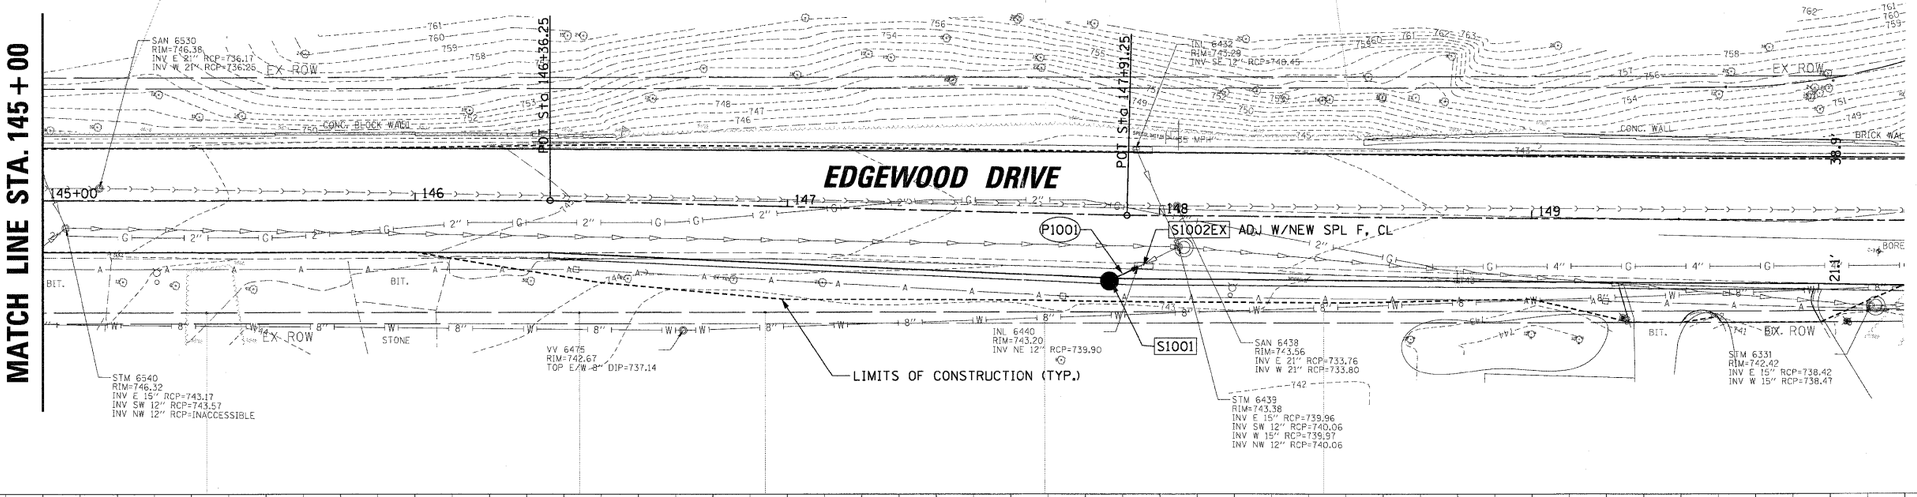

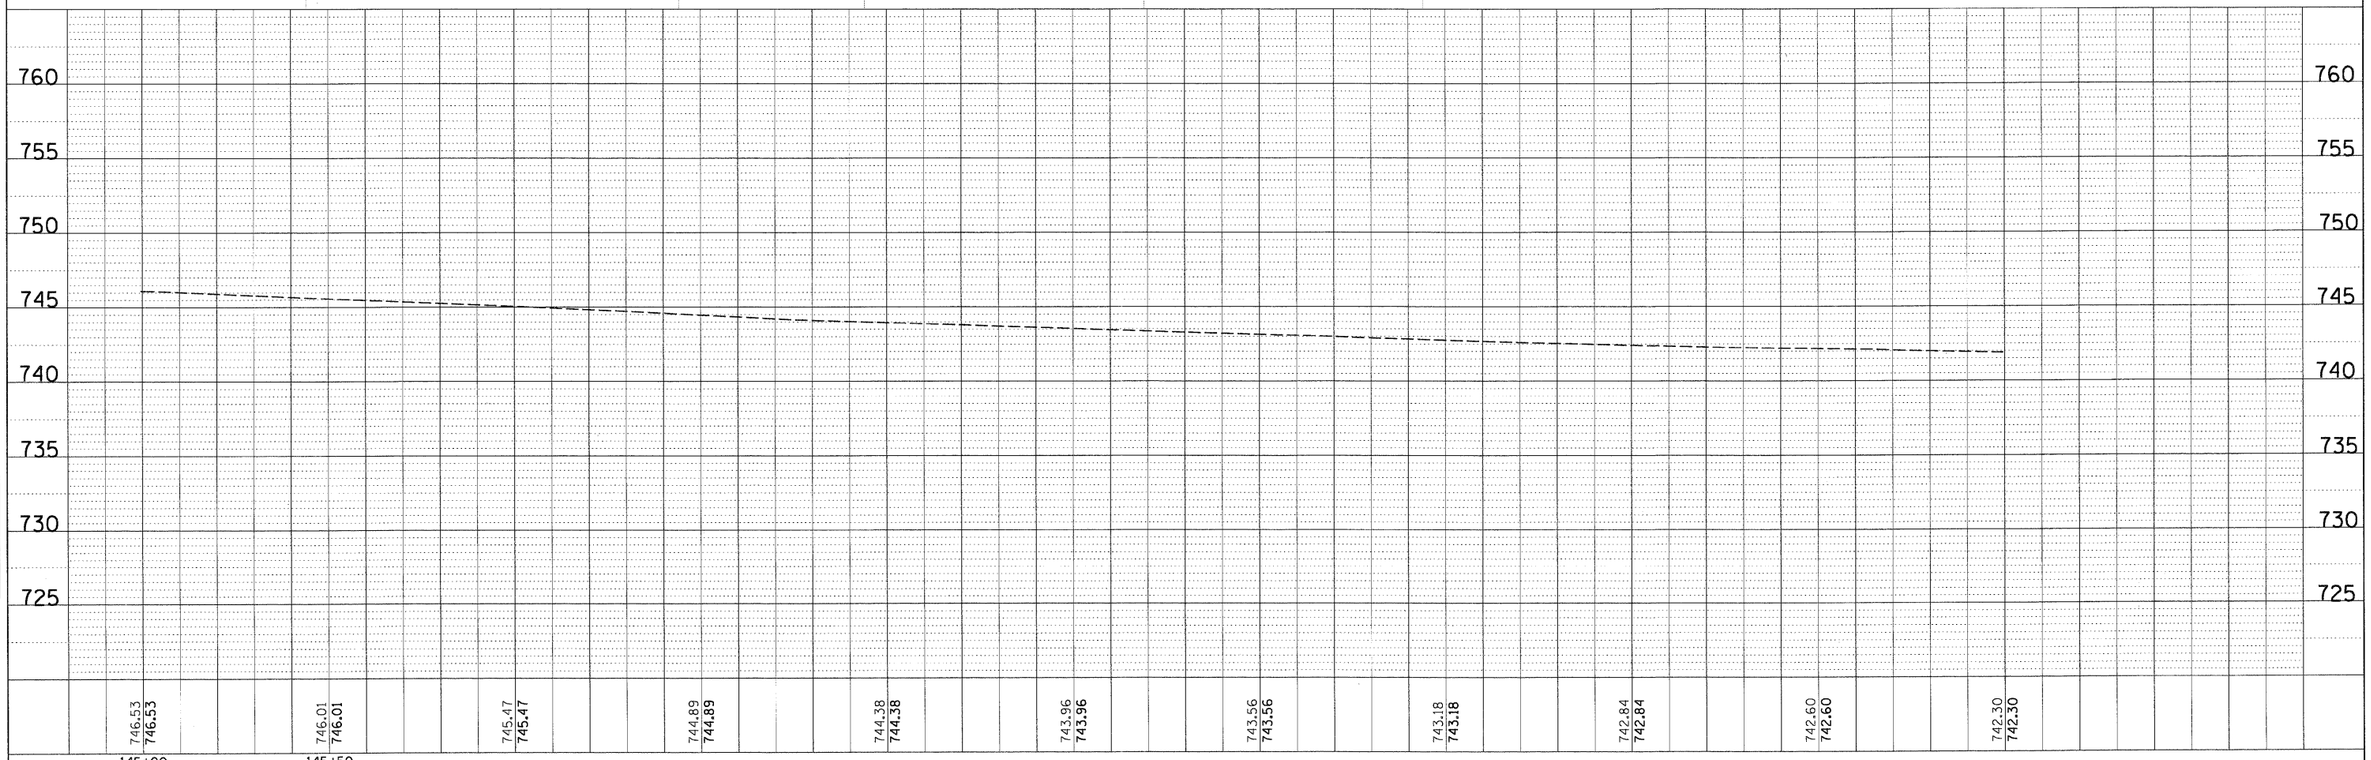

N

SCALE IN FEET
20 0 20

CHRISTOPHER B. BURKE ENGINEERING LTD.
9575 West Higgins Road, Suite 600
Rosemont, Illinois 60018
(847) 823-0500

PLAN / PROFILE
SURVEYED — DATE
DRAWN — BY
CHECKED — DATE
QUANTITIES CHECKED — BY
ALIGNMENT — DATE
ELEVATIONS CHECKED — BY
CAD FILE NAME
NOTE BOOK — NO.
STRUCTURE NOTATING CHK'D — BY — DATE

FILE NAME = N:\ALGONQUIN\070273.00026\Civil\DPP_070273_10.5HT	USER NAME = mwarman	DESIGNED -	REVISED -
	PLOT SCALE = 20'	DRAWN -	REVISED -
	PLOT DATE = 11/15/2011	CHECKED -	REVISED -
		DATE -	REVISED -

STATE OF ILLINOIS
DEPARTMENT OF TRANSPORTATION

EDGEWOOD DRIVE IMPROVEMENTS
DRAINAGE AND UTILITY PLAN AND PROFILE
STA. 145+00 TO STA. 150+00

SCALE: | SHEET NO. OF SHEETS | STA. TO STA.

F.A. RTE.	SECTION	COUNTY	TOTAL SHEETS	SHEET NO.
4010	09-00078-00-WR	McHENRY	128	42
		CONTRACT NO. 63655		
	ILLINOIS FED. AID PROJECT			