STATE OF ILLINOIS
DEPARTMENT OF TRANSPORTATION

LEGEND
(A) Wall Panel Designation

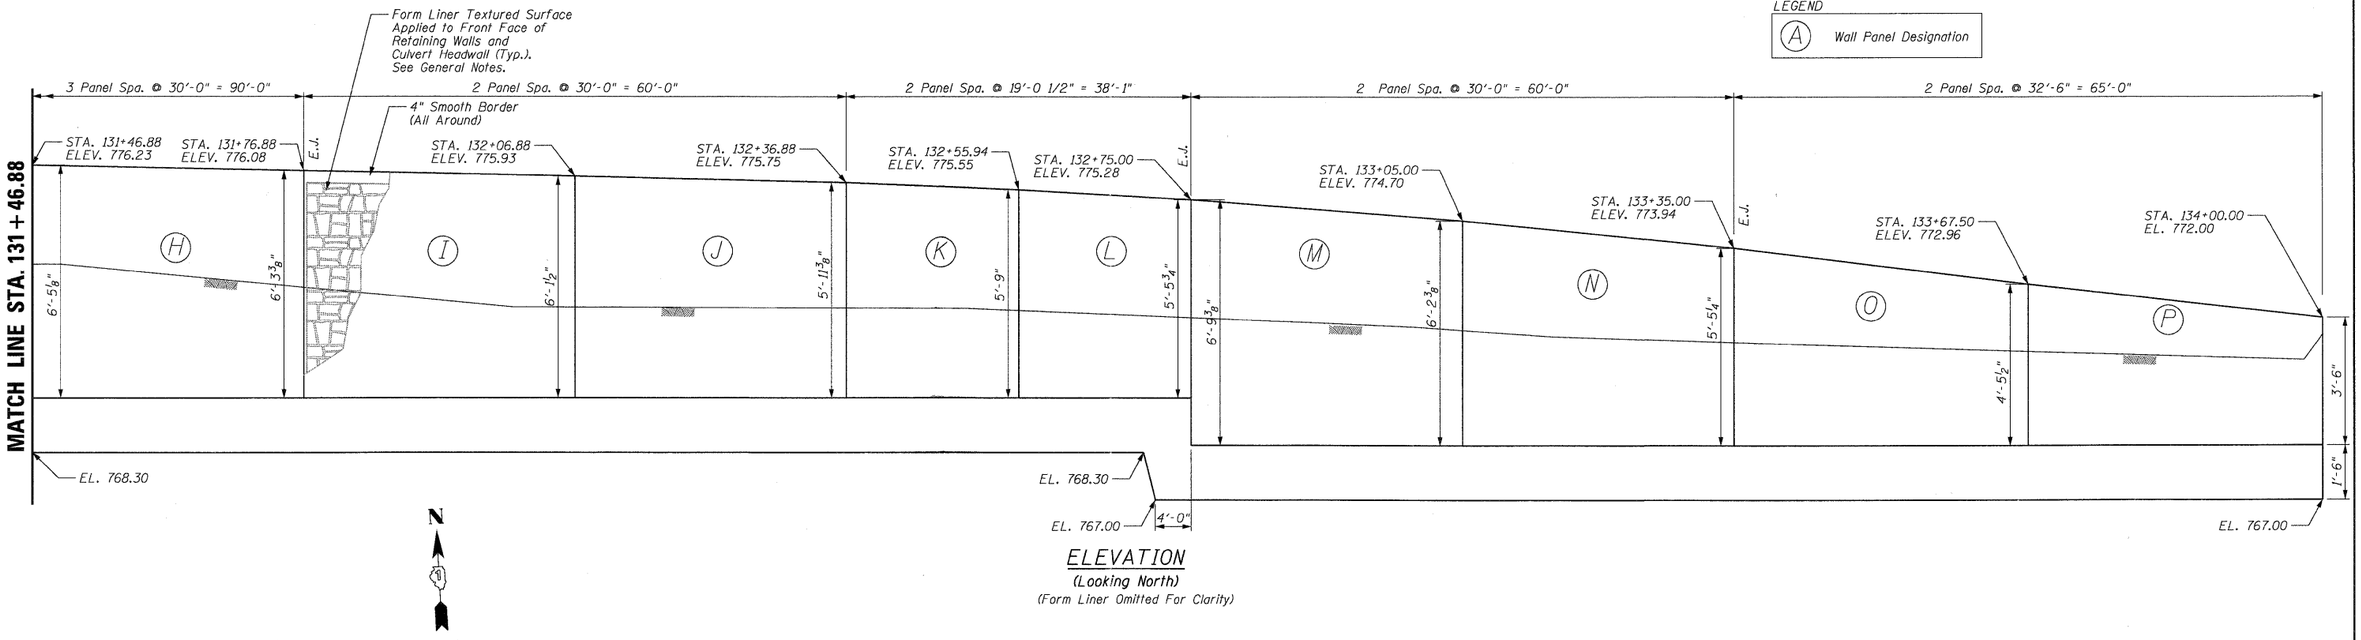

ELEVATION
(Looking North)
(Form Liner Omitted For Clarity)

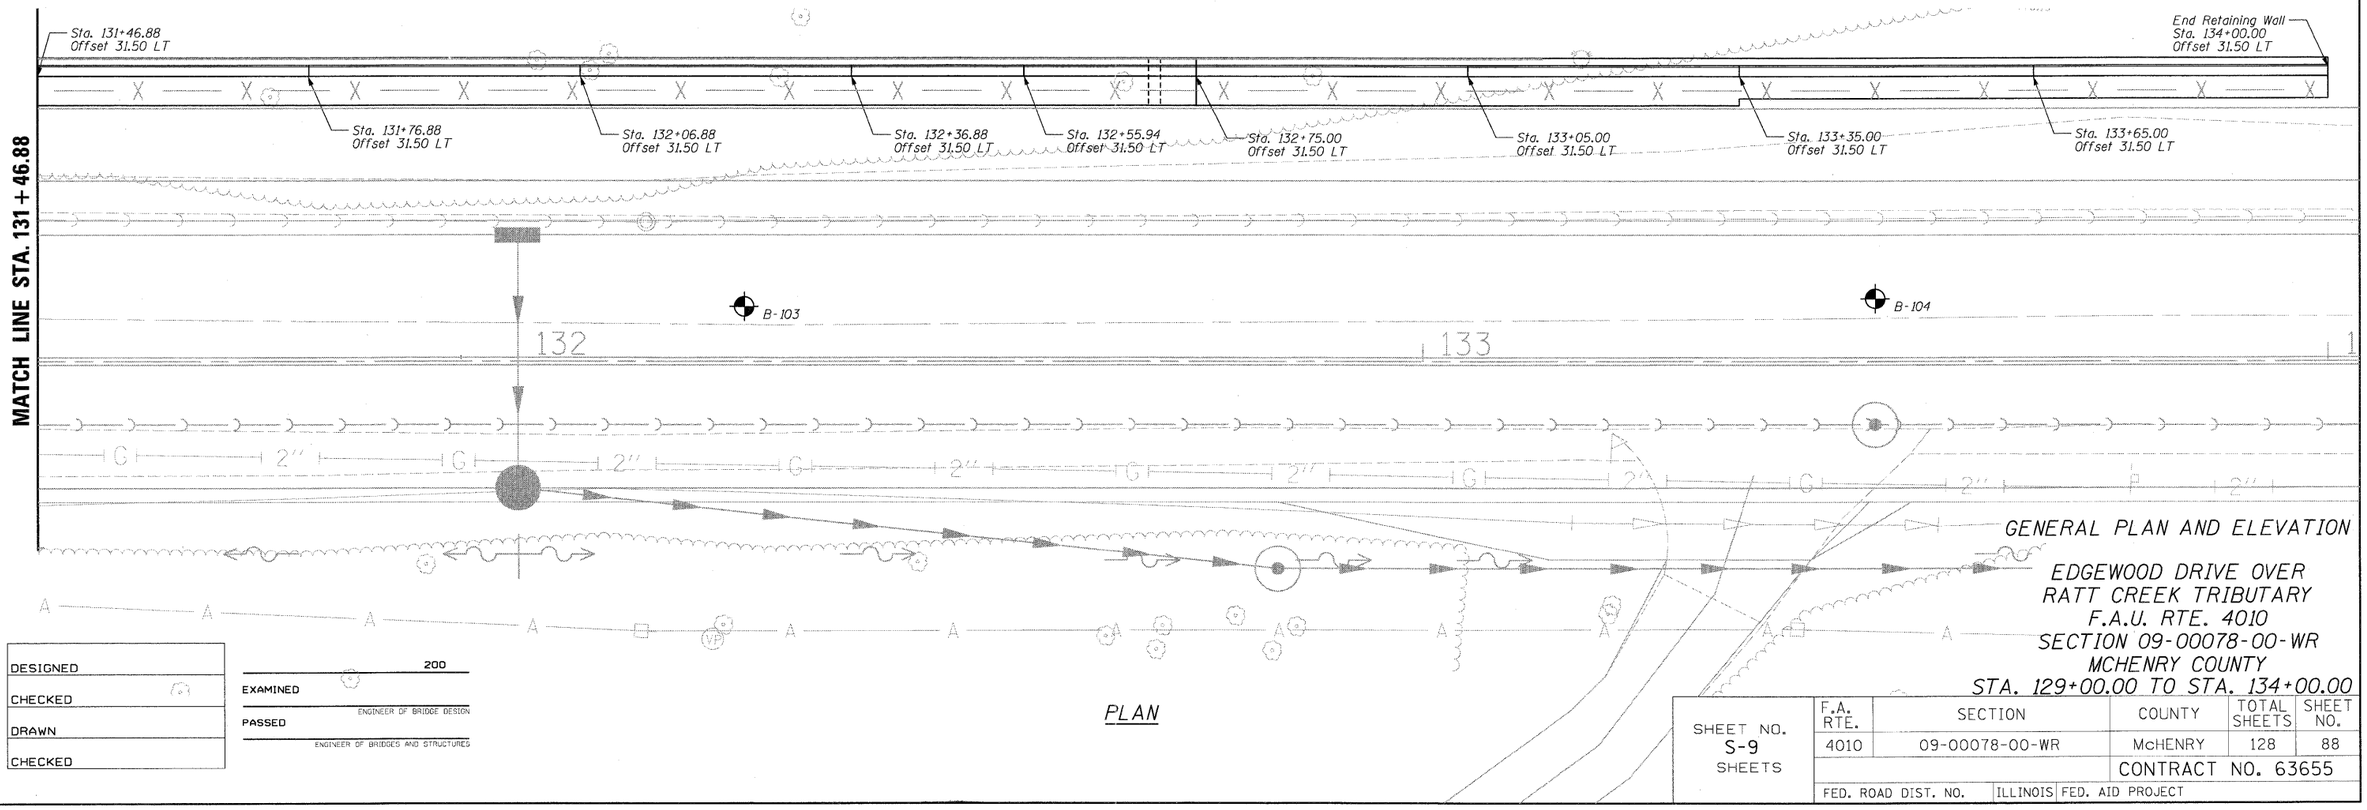

PLAN

GENERAL PLAN AND ELEVATION

EDGEWOOD DRIVE OVER
RATT CREEK TRIBUTARY
F.A.U. RTE. 4010
SECTION 09-00078-00-WR
MCHENRY COUNTY
STA. 129+00.00 TO STA. 134+00.00

DESIGNED	
CHECKED	
DRAWN	
CHECKED	

200

EXAMINED
ENGINEER OF BRIDGE DESIGN

PASSED
ENGINEER OF BRIDGES AND STRUCTURES

SHEET NO. S-9 SHEETS	F.A. RTE.	SECTION	COUNTY	TOTAL SHEETS	SHEET NO.
	4010	09-00078-00-WR	McHENRY	128	88
			CONTRACT NO. 63655		
	FED. ROAD DIST. NO.	ILLINOIS	FED. AID PROJECT		

N:\ALGONQUIN\070273.00026\Struct\R-070273.00026-S3.SHT