CHRISTOPHER B. BURKE ENGINEERING LTD.
9575 West Higgins Road, Suite 600
Rosemont, Illinois 60018
(847) 823-0500

PLAN		BY	DATE
NOTE BOOK	SURVEYED		
NO.	PLOTTED		
	ALIGNMENT CHECKED		
	R.O.W. WAS CHECKED		
	CADD FILE NAME		

PROFILE		BY	DATE
NOTE BOOK	SURVEYED		
NO.	PLOTTED		
	PROFILE CHECKED		
	BASE MAP ELEV.		
	STRUCTURE NOTATNS CHKD		

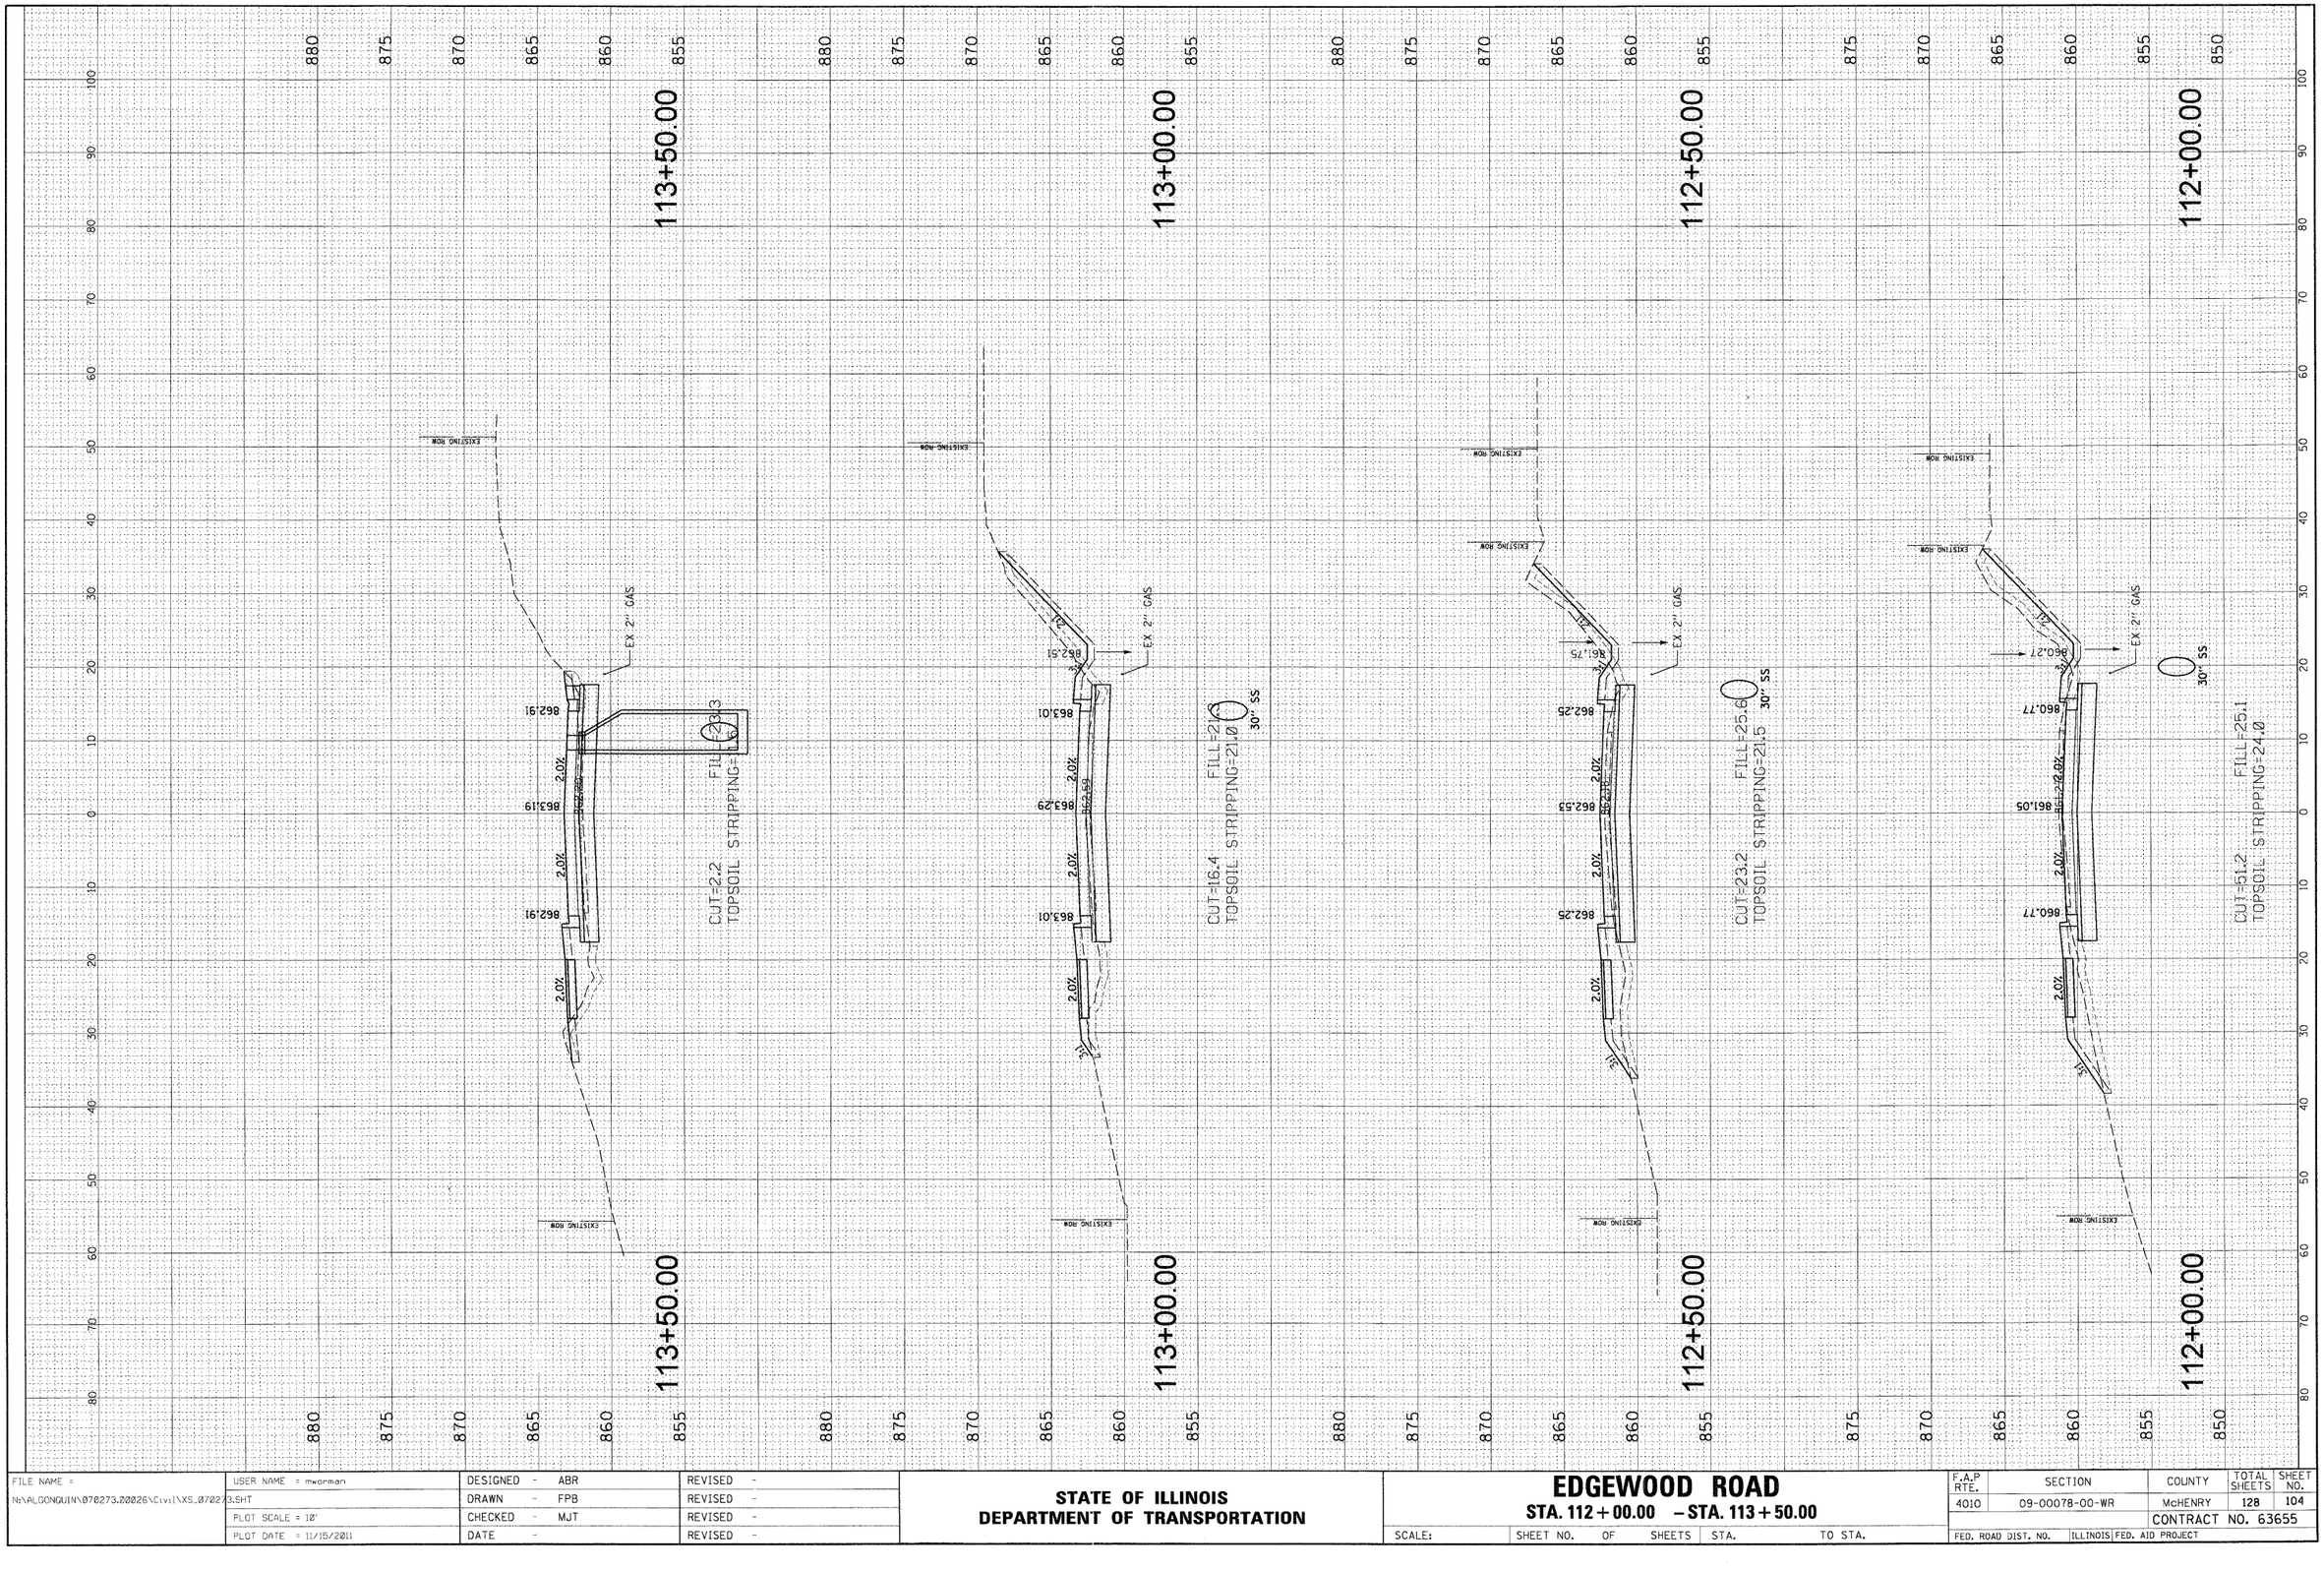

FILE NAME = N:\ALGONQUIN\070273.00026\Civil\XS_070273.SHT	USER NAME = mwarman	DESIGNED - ABR	REVISED -
		DRAWN - FPB	REVISED -
	PLOT SCALE = 12'	CHECKED - MJT	REVISED -
	PLOT DATE = 11/15/2011	DATE -	REVISED -

STATE OF ILLINOIS
DEPARTMENT OF TRANSPORTATION

EDGEWOOD ROAD
STA. 112+00.00 – STA. 113+50.00

SCALE: | SHEET NO. OF SHEETS | STA. TO STA.

F.A.P RTE.	SECTION	COUNTY	TOTAL SHEETS	SHEET NO.
4010	09-00078-00-WR	McHENRY	128	104
		CONTRACT NO. 63655		
FED. ROAD DIST. NO.	ILLINOIS	FED. AID PROJECT		